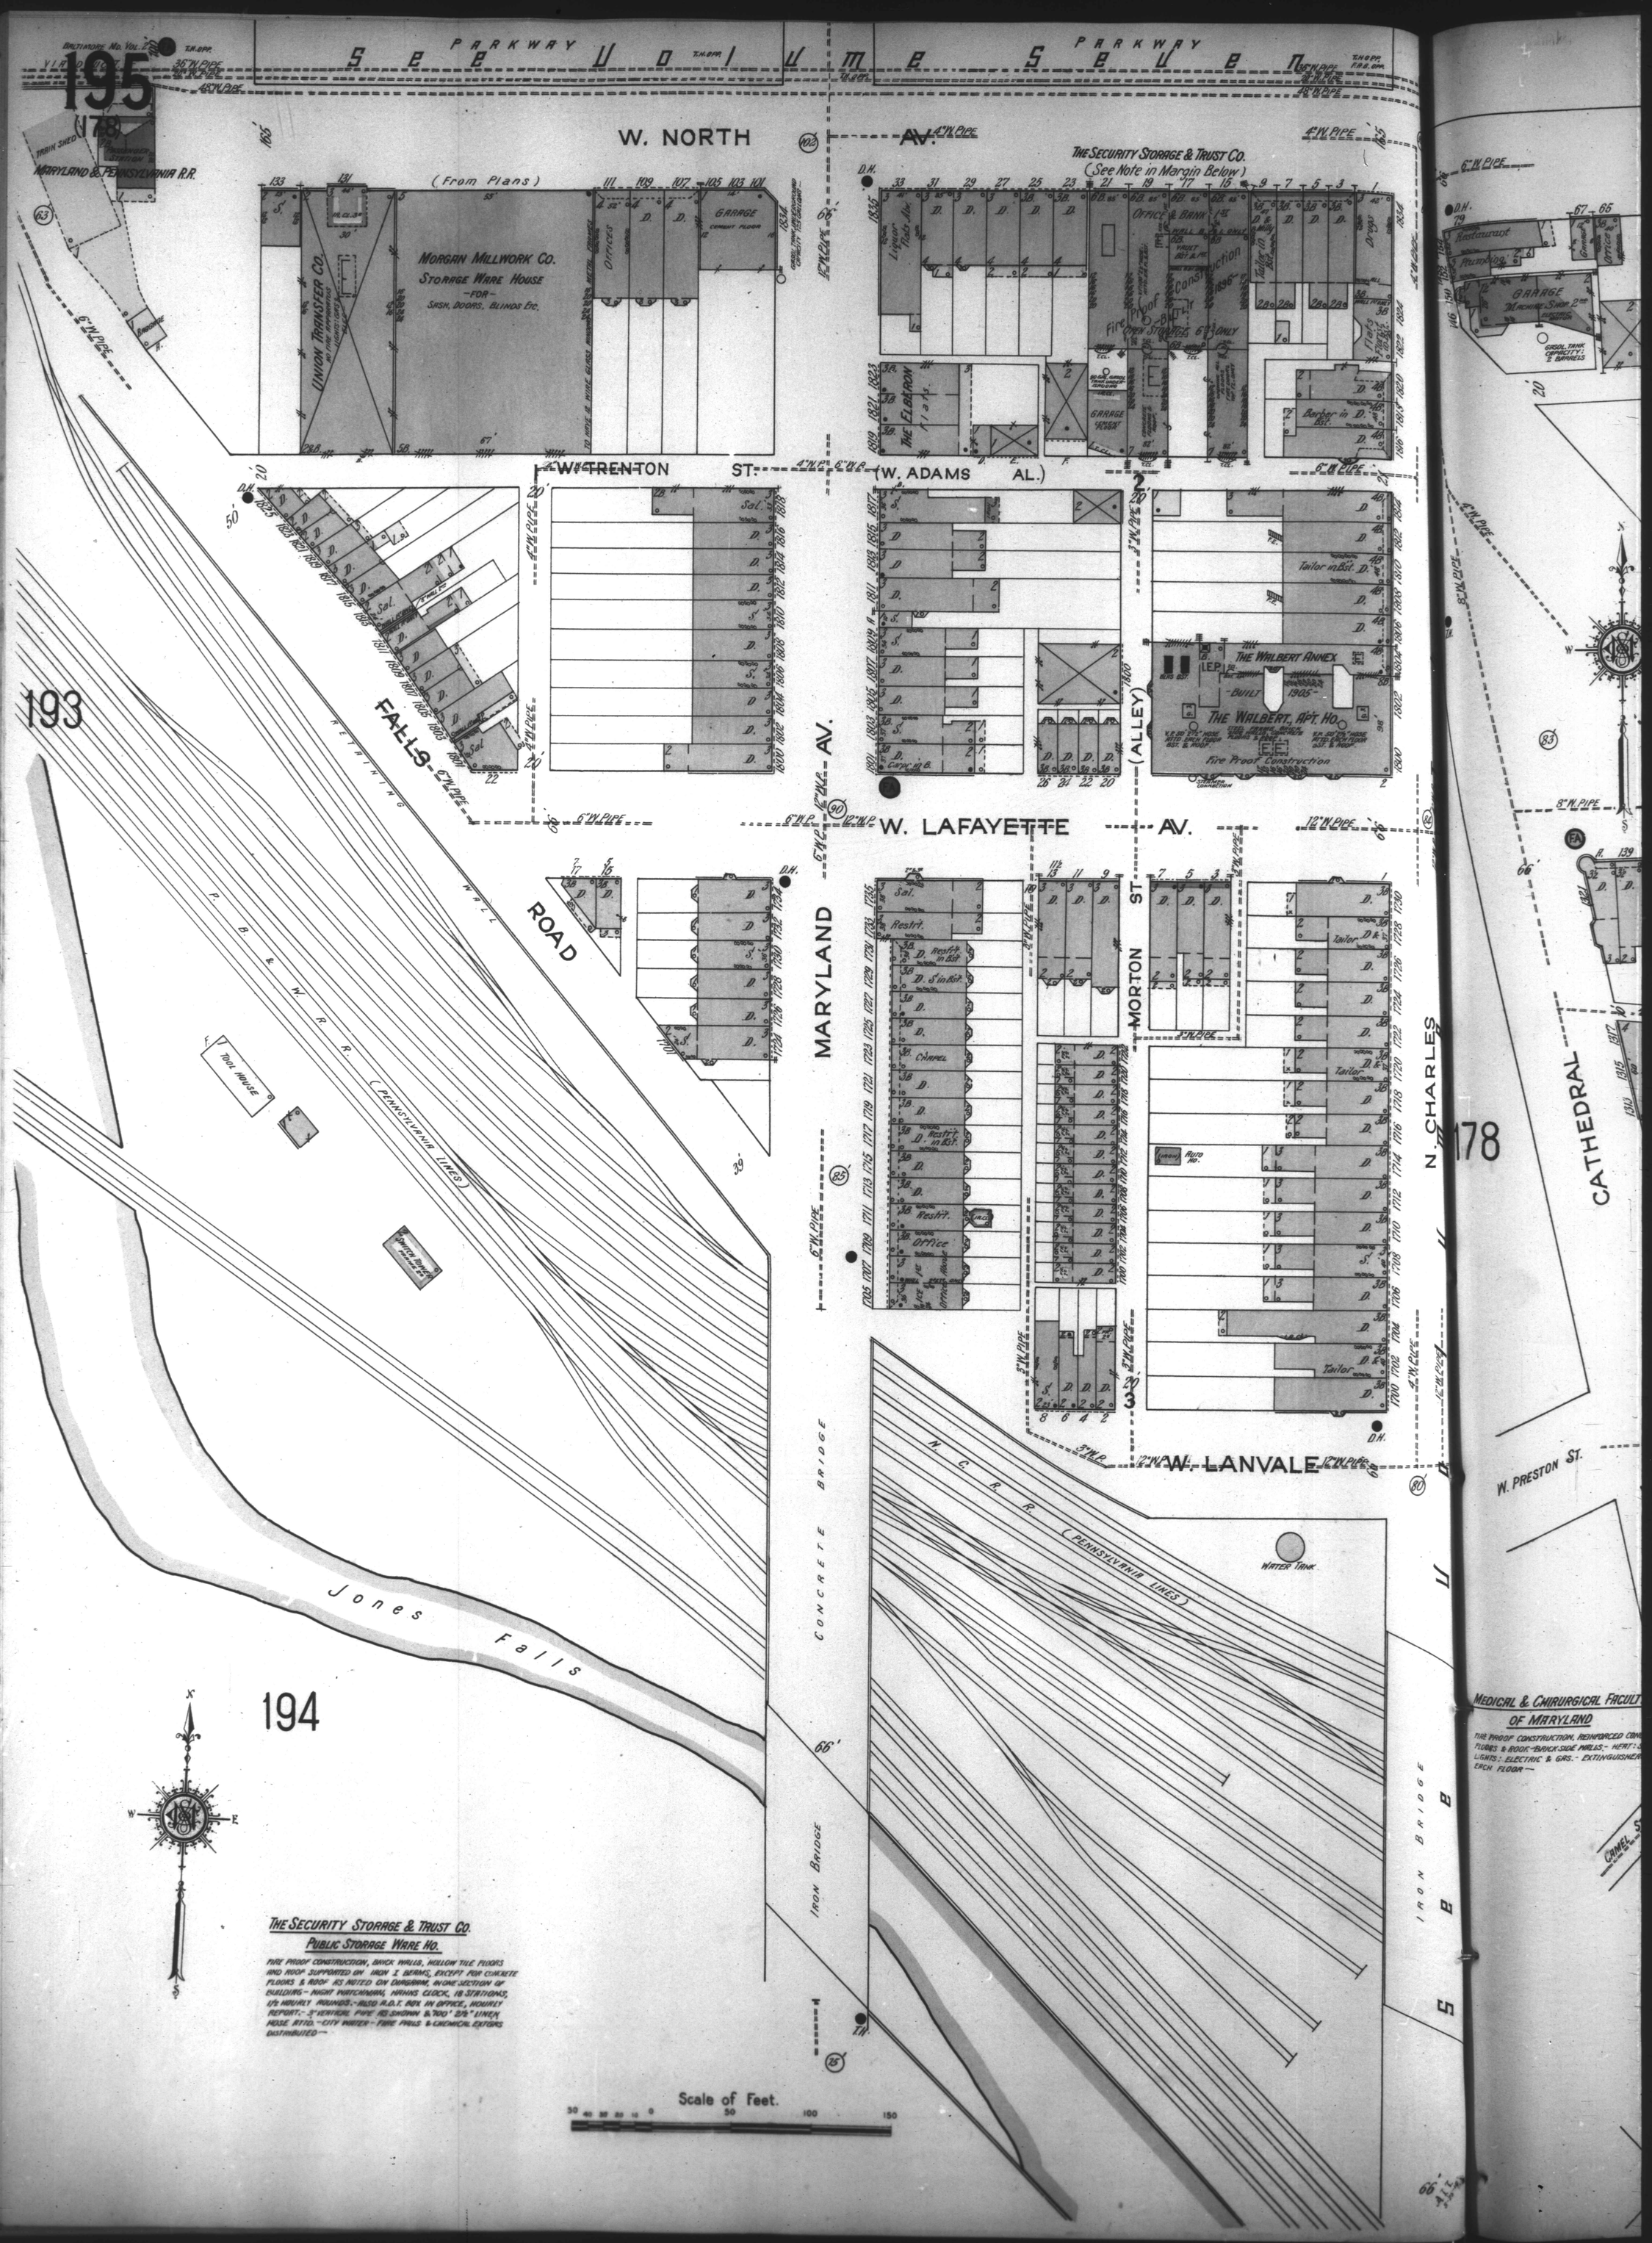
195
(178)
See Volume Seven
PARKWAY
W. NORTH AV.
(From Plans)
MORGAN MILLWORK CO.
STORAGE WARE HOUSE
-FOR-
SASH, DOORS, BLINDS ETC.
UNION TRANSFER CO.
GARAGE
OFFICES
MARYLAND & PENNSYLVANIA R.R.
THE SECURITY STORAGE & TRUST CO.
(See Note in Margin Below)
OFFICE & BANK
Fire Proof Construction 1896
THE ELBERON
Liquor Stats. Inv.
Tailor in Bst.
Barber in Bst.
W. TRENTON ST.
(W. ADAMS AL.)
FALLS ROAD
THE WALBERT ANNEX
-BUILT 1905-
THE WALBERT, APT. HO.
Fire Proof Construction
W. LAFAYETTE AV.
MARYLAND
MORTON ST.
N. CHARLES
CATHEDRAL
W. PRESTON ST.
W. LANVALE
(ALLEY)
P. B. & W. R. R. (PENNSYLVANIA LINES)
TOOL HOUSE
SPECIAL TOOL HOUSE
Jones Falls
CONCRETE BRIDGE
IRON BRIDGE
N. C. R. R. (PENNSYLVANIA LINES)
WATER TANK
193
194
178
THE SECURITY STORAGE & TRUST CO.
PUBLIC STORAGE WARE HO.
FIRE PROOF CONSTRUCTION, BRICK WALLS, HOLLOW TILE FLOORS AND ROOF SUPPORTED ON IRON I BEAMS, EXCEPT FOR CONCRETE FLOORS & ROOF AS NOTED ON DIAGRAM, IN ONE SECTION OF BUILDING - NIGHT WATCHMAN, HAHNS CLOCK, 18 STATIONS, 1½ HOURLY ROUNDS. - ALSO R.D.T. BOX IN OFFICE, HOURLY REPORT. - 3" VERTICAL PIPE AS SHOWN & 700' 2½" LINEN HOSE ATTD. - CITY WATER - FIRE PAILS & CHEMICAL EXTGRS DISTRIBUTED —
Scale of Feet.
MEDICAL & CHIRURGICAL FACULT
OF MARYLAND
FIRE PROOF CONSTRUCTION, REINFORCED CON
FLOORS & ROOF - BRICK SIDE WALLS. - HEAT:
LIGHTS: ELECTRIC & GAS. - EXTINGUISHER
EACH FLOOR —