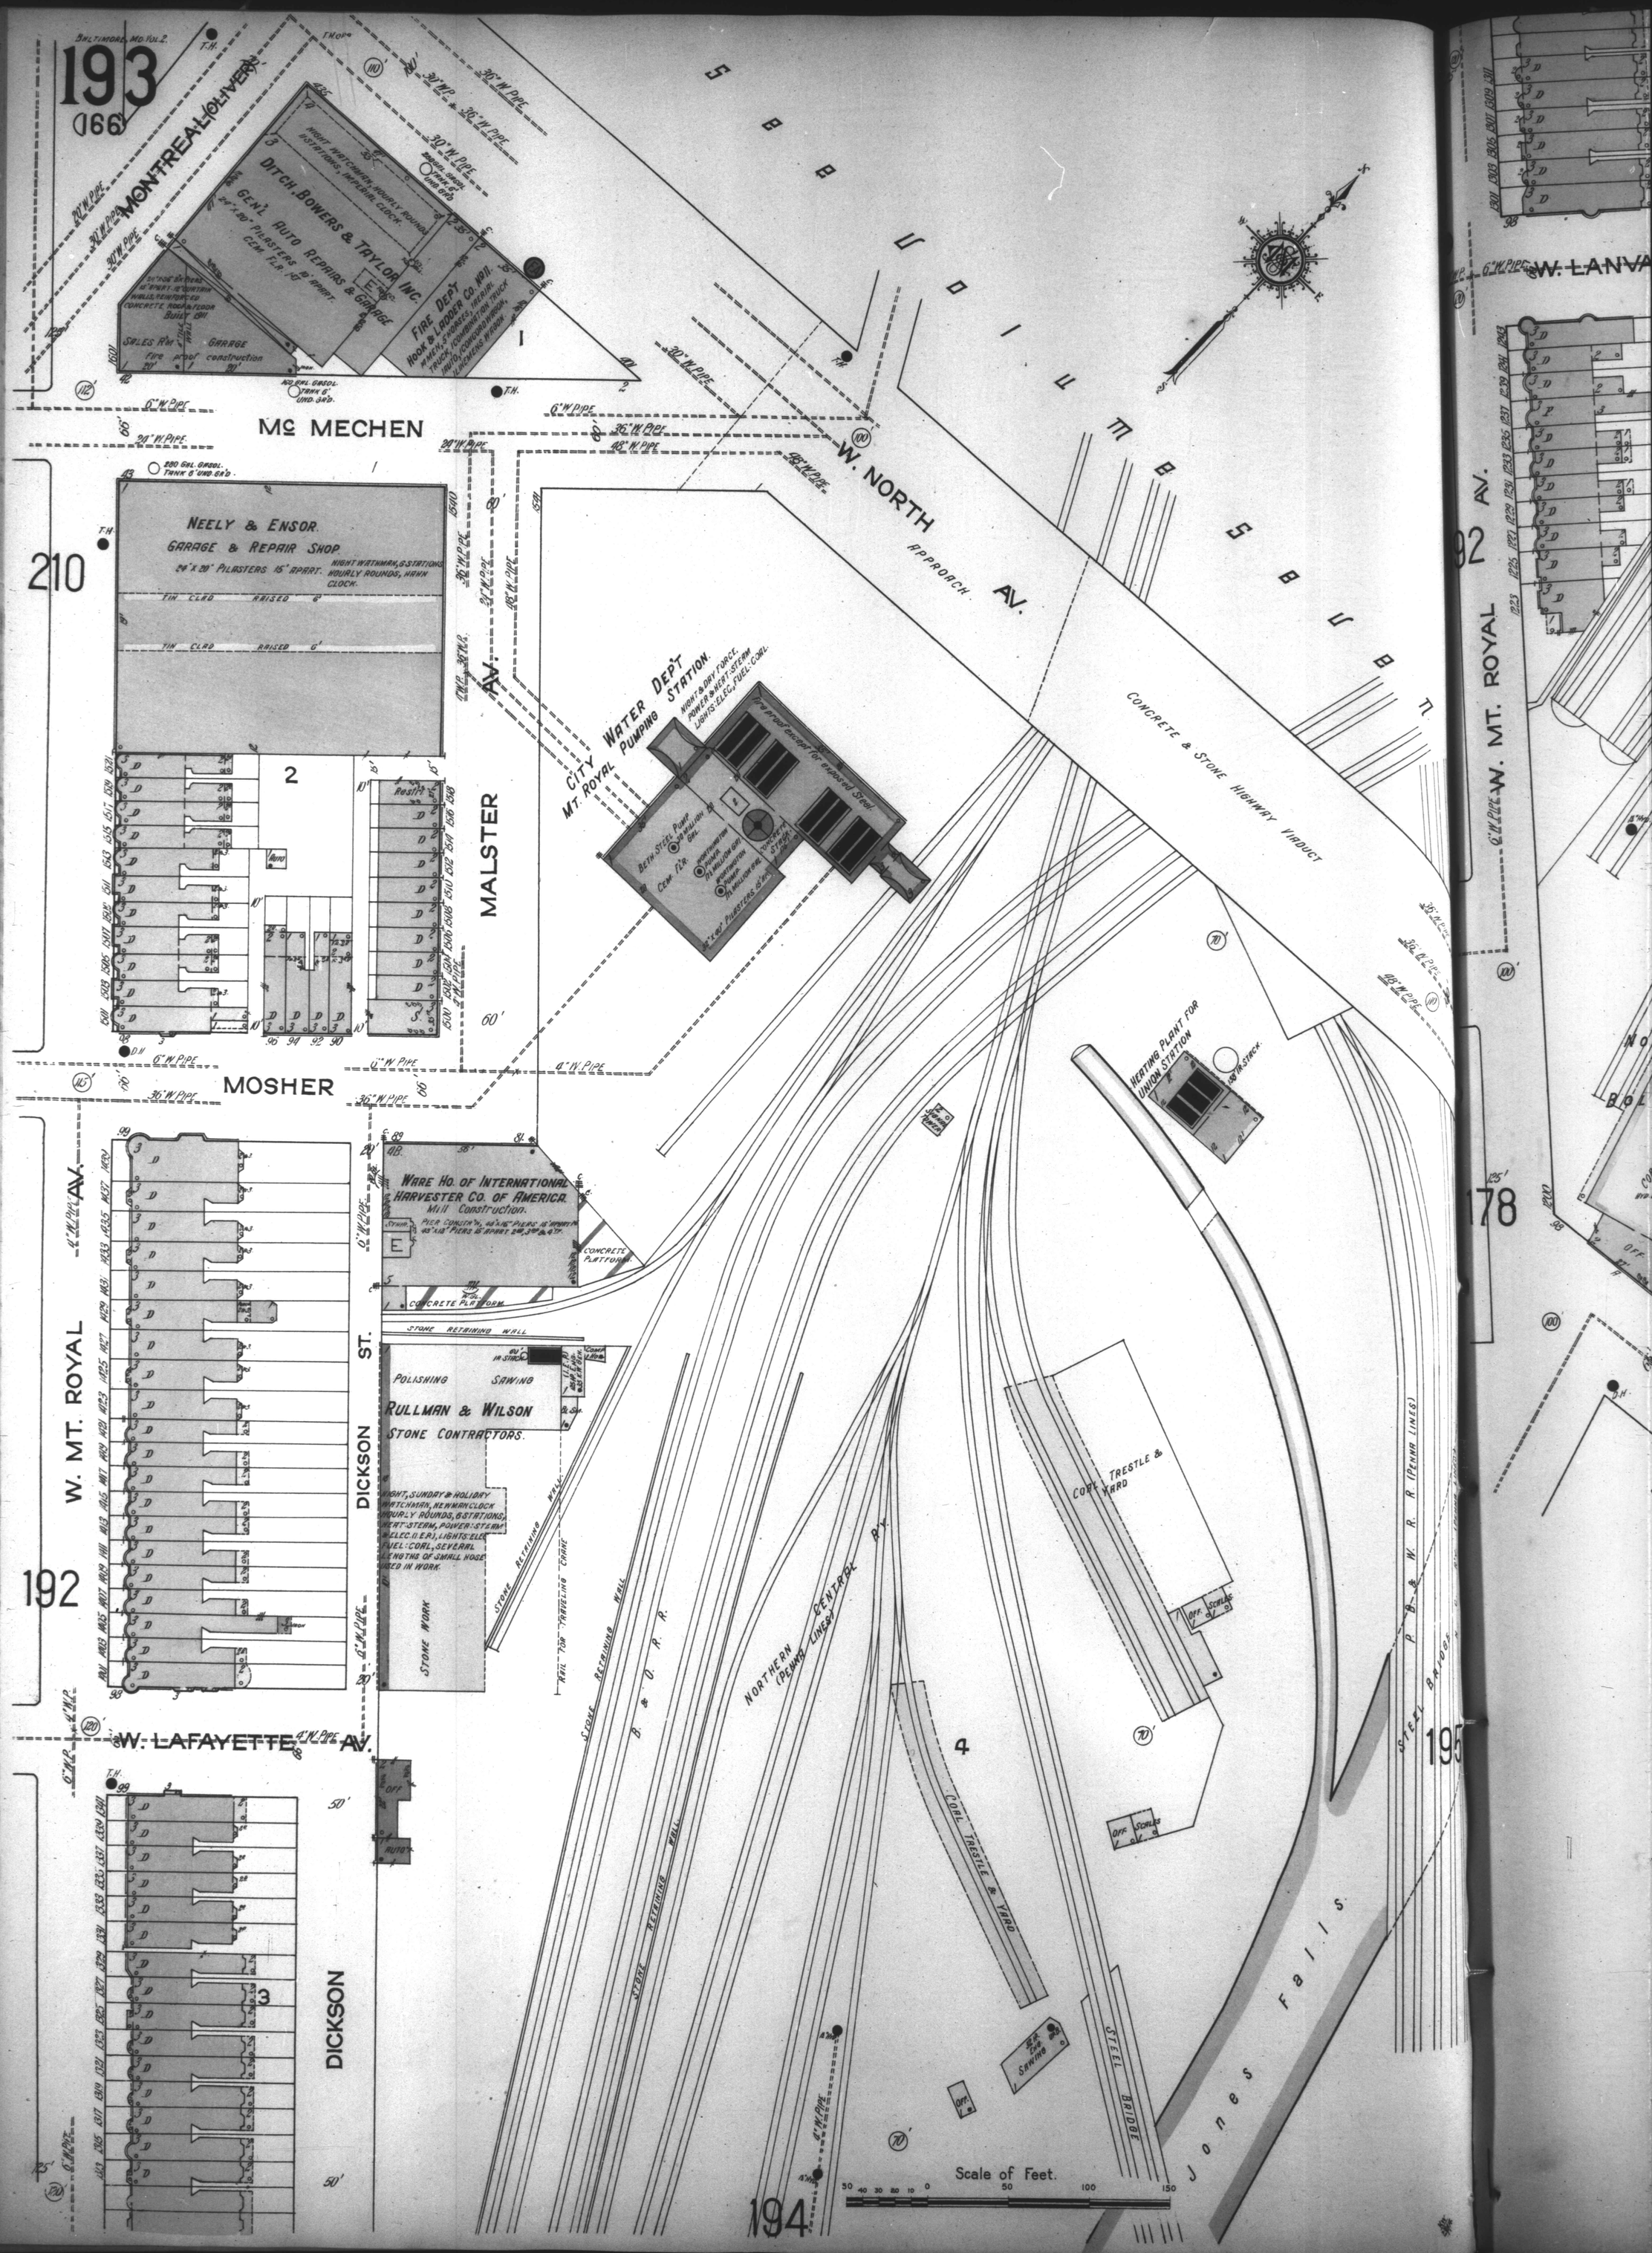
BALTIMORE, MD. VOL. 2.
193
(166)
MONTREAL (OLIVER)
DITCH, BOWERS & TAYLOR INC.
GEN'L AUTO REPAIRS & GARAGE
24" x 80" PILASTERS 8' APART.
CEM. F.L.R. 1ST
NIGHT WATCHMAN, HOURLY ROUNDS, 11 STATIONS, IMPERIAL CLOCK.
FIRE DEPT
HOOK & LADDER CO. NO. 11.
4 MCH. STORAGES, 1 PERIL TRUCK, 1 COMBINATION TRUCK, 1 AUTO, 1 CONCORD WAGON, 1 LUNEMAN WAGON.
GARAGE
Fire proof construction
SALES R'M
Built 1911
Mc MECHEN
NEELY & ENSOR.
GARAGE & REPAIR SHOP.
24" x 20" PILASTERS 15' APART.
NIGHT WATCHMAN, 6 STATIONS HOURLY ROUNDS, HAHN CLOCK.
TIN CLD RAISED 6"
210
2
MALSTER
MOSHER
CITY WATER DEPT
MT. ROYAL PUMPING STATION.
NIGHT & DAY FORCE. POWER & HEAT: STEAM LIGHTS: ELEC. FUEL: COAL
Fire proof except for exposed Steel
BETH. STEEL PUMP 30 MILLION GAL.
CEM. F.L.R.
NORTHUMBERLAND PUMP 75 MILLION GAL.
NORTHUMBERLAND PUMP 75 MILLION GAL.
CONCRETE STACK
24" x 80" PILASTERS 15' APART.
W. NORTH AV.
APPROACH
S E B U L U M B S B U R T
CONCRETE & STONE HIGHWAY VIADUCT
HEATING PLANT FOR UNION STATION
48" IR STACK.
WARE HO. OF INTERNATIONAL HARVESTER CO. OF AMERICA.
Mill Construction.
CONCRETE PLATFORM.
STONE RETAINING WALL
POLISHING
SAWING
RULLMAN & WILSON
STONE CONTRACTORS.
NIGHT, SUNDAY & HOLIDAY WATCHMAN, NEWMAN CLOCK HOURLY ROUNDS, 6 STATIONS, HEAT: STEAM, POWER: STEAM & ELEC. (1 E.P.), LIGHTS: ELEC. FUEL: COAL, SEVERAL LENGTHS OF SMALL HOSE USED IN WORK.
STONE WORK
W. MT. ROYAL
DICKSON ST.
192
W. LAFAYETTE AV.
3
DICKSON
4
COAL TRESTLE & YARD
NORTHERN CENTRAL
(PENNA. LINES)
B. & O. R. R.
STONE RETAINING WALL
RAIL FOR TRAVELING CRANE
STEEL BRIDGE
Jones Falls
P. B. & W. R. R. (PENNA. LINES)
STEEL BRIDGE
194
195
178
W. MT. ROYAL AV.
W. LANVA
92
Scale of Feet.