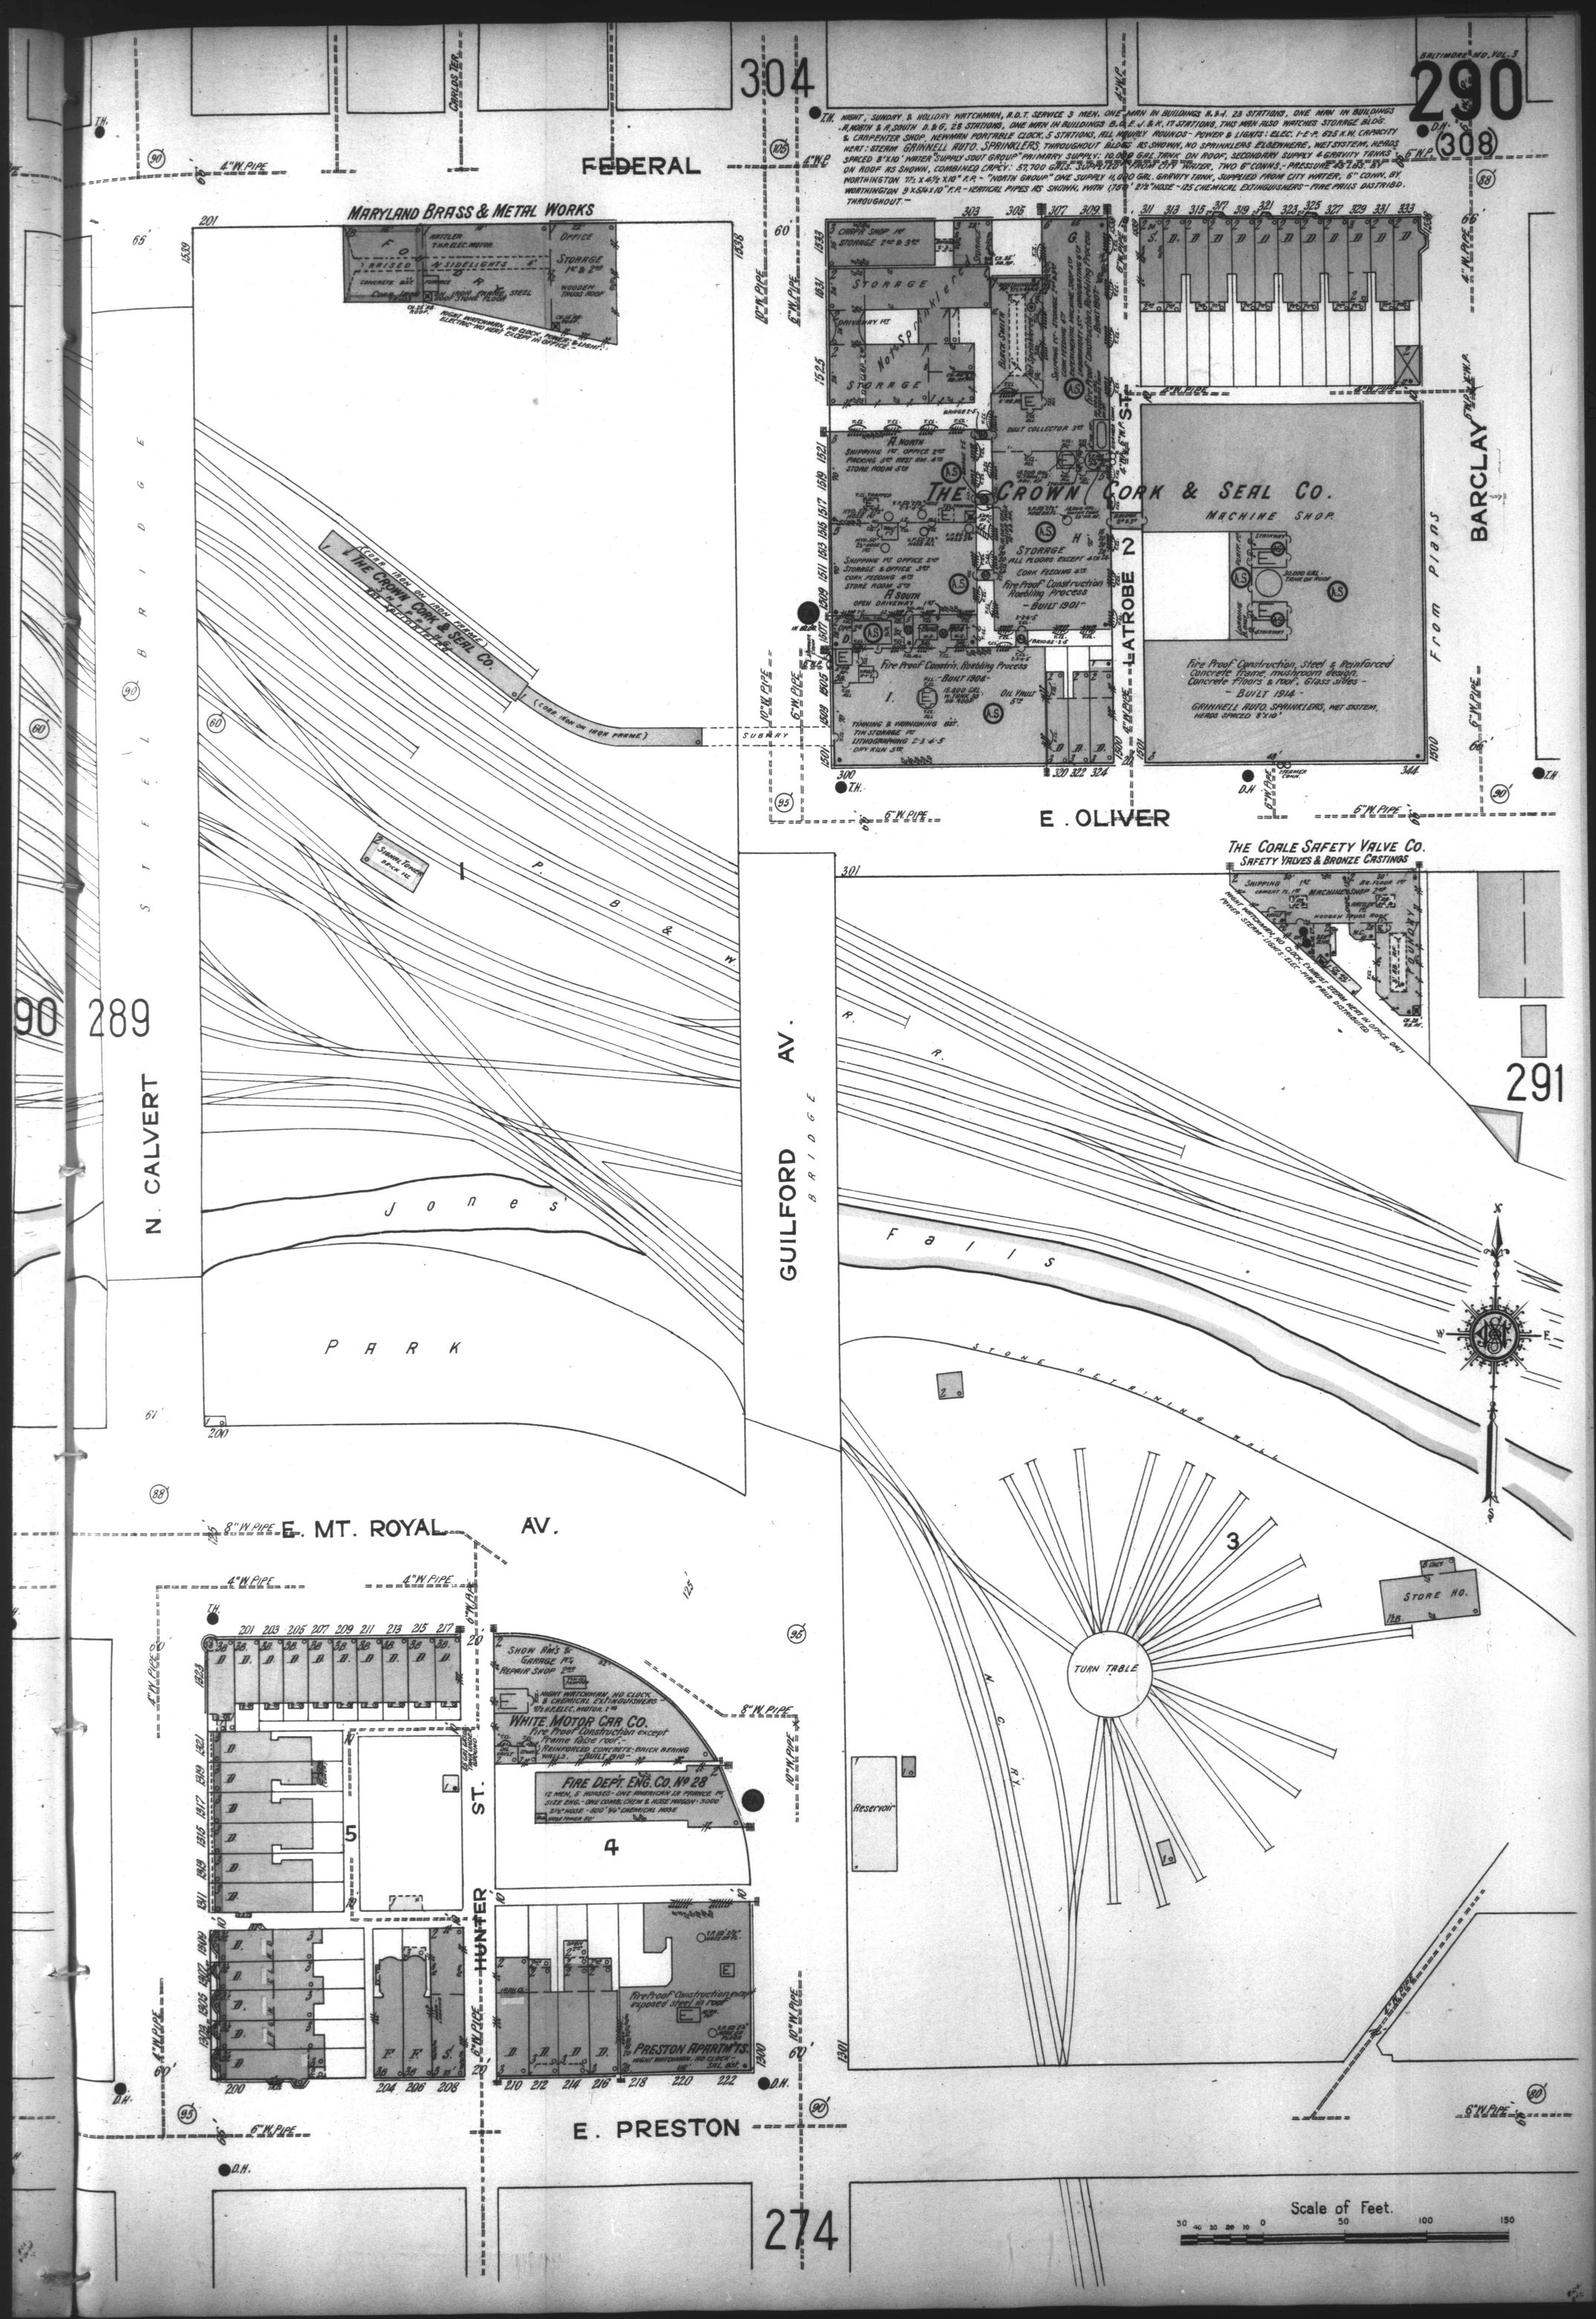
304
290
289
291
274
FEDERAL
E. OLIVER
E. MT. ROYAL AV.
E. PRESTON
N. CALVERT
GUILFORD AV.
BARCLAY
LATROBE
HUNTER ST.
CHILDS TER.
MARYLAND BRASS & METAL WORKS
THE CROWN CORK & SEAL CO.
MACHINE SHOP.
Fire Proof Construction, Steel & Reinforced Concrete Frame, mushroom design. Concrete Floors & Roof. Glass sides - BUILT 1914 -
GRINNELL AUTO. SPRINKLERS, WET SYSTEM, HEADS SPACED 8'x10'
Fire Proof Constr. Roebling Process - BUILT 1901 -
Fire Proof Constr. Roebling Process - BUILT 1904 -
THE CORLE SAFETY VALVE CO.
SAFETY VALVES & BRONZE CASTINGS
WHITE MOTOR CAR CO.
Fire Proof Construction except frame false roof. - REINFORCED CONCRETE: BRICK BEARING WALLS. - BUILT 1910 -
FIRE DEPT. ENG. CO. No 28
PRESTON APARTM'TS.
Fireproof Construction except exposed steel in roof.
Jones' PARK
P. B. & W. R. R.
Falls
STONE RETAINING WALL
TURN TABLE
N. C. R. R.
Reservoir
STORE HO.
SUBWAY
Scale of Feet.