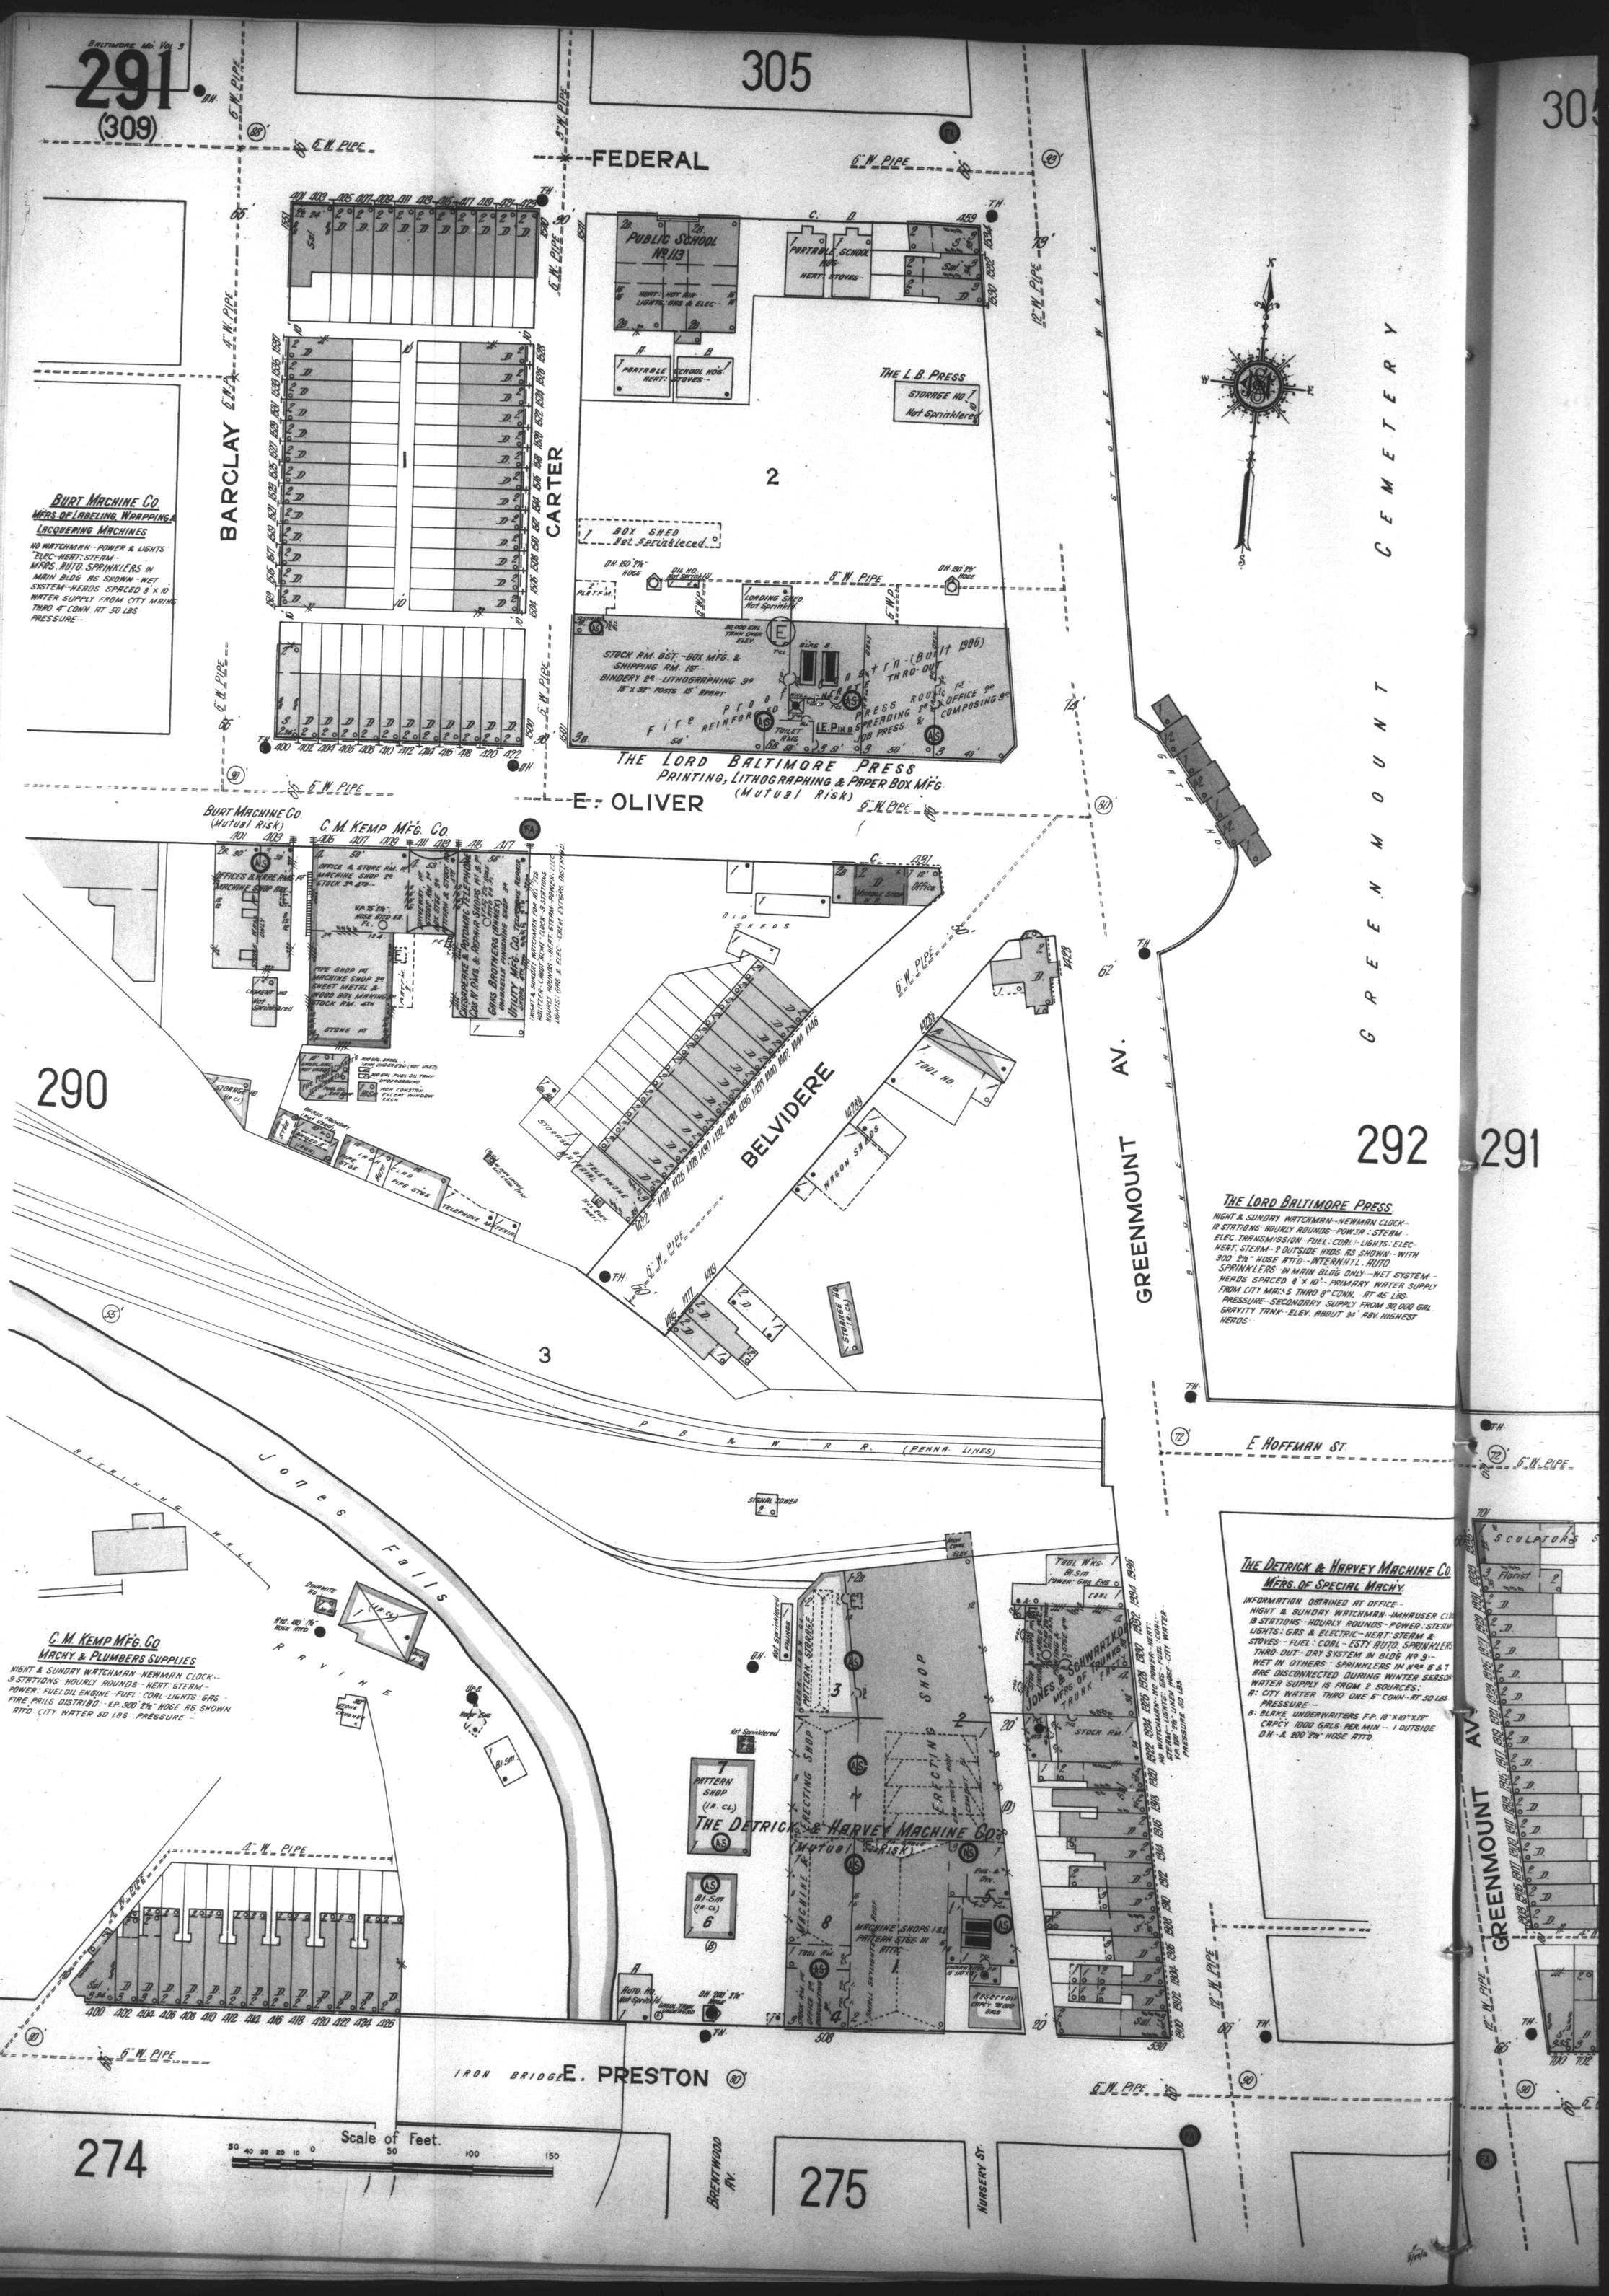
Baltimore Md. Vol. 9
291
(309)
305
FEDERAL
E. OLIVER
E. HOFFMAN ST.
E. PRESTON
BARCLAY
CARTER
GREENMOUNT AV.
BELVIDERE
Jones Falls
Ravine
P. B. & W. R. R. (Penna. Lines)
Iron Bridge
Brentwood Av.
Nursery St.
Greenmount Cemetery
290
292
274
275
Public School No. 113
Portable School Hds.
Portable School Hds.
The L. B. Press
Storage No. 1
Not Sprinklered
Box Shed
Not Sprinklered
Loading Shed
Not Sprinklered
Stock Rm. Bst. - Box Mfg. &
Shipping Rm. 1st -
Bindery 2d - Lithographing 3d
18" x 32" Posts 15' Apart
Fire Proof Reinforced Concrete
Press Room 1st
Spreading 2d
Job Press 3d
Office 2d
Composing 3d
The Lord Baltimore Press
Printing, Lithographing & Paper Box Mfg.
(Mutual Risk)
Burt Machine Co.
Mfrs. of Labeling, Wrapping & Lacquering Machines
No watchman - Power & lights - Elec - Heat: Steam - Mfrs. Auto. Sprinklers in main bldg as shown - Wet system - Heads spaced 8' x 10' Water supply from city mains thro 4" conn. at 50 lbs pressure.
Burt Machine Co.
(Mutual Risk)
C. M. Kemp Mfg. Co.
Office & Store Rm.
Machine Shop 2d
Stock 3d 4th
Pipe Shop 1st
Machine Shop 2d
Sheet Metal &
Wood Box Making
Stock Rm. 4th
Stone 1st
Office
Belvidere
Tool Wks.
Wagon Sheds
Tool Wks.
Bl. Sm.
Power: Gas Eng.
Coal
Stock Rm.
Jones & Schwarzkopf
Mfrs. of Trunks & Trunk Frames
Erecting Shop
Pattern Shop
Machine Shop
Machine Shops 1 & 2
Pattern Stge in Attic
Reservoir
Capy. 18,000 Gals.
Pattern Shop
(In. Cl.)
The Detrick & Harvey Machine Co.
(Mutual Risk)
Bl. Sm.
(In. Cl.)
Not Sprinklered
Not Sprinklered
Auto. Hd.
Not Sprinklered
Scale of Feet.
30 40 30 25 10 0 50 100 150
The Lord Baltimore Press.
Night & Sunday watchman - Newman clock - 12 stations - Hourly rounds - Power: Steam - Elec. Transmission - Fuel: Coal - Lights: Elec - Heat: Steam - 2 outside hds. as shown - With 900' 2½" hose attd - Internatl. Auto. Sprinklers in main bldg only - Wet system - Heads spaced 8' x 10' - Primary water supply from city mains thro 8" conn. at 45 lbs. pressure - Secondary supply from 90,000 gal. gravity tank - Elev. about 94' abv. highest heads.
C. M. Kemp Mfg. Co.
Mach'y. & Plumbers Supplies
Night & sunday watchman - Newman clock - 9 stations - Hourly rounds - Heat - Steam - Power: Fuel oil engine - Fuel: Coal - Lights: Gas - Fire pails distribd. - Y.P. 900' 2½" hose as shown attd. City water 50 lbs pressure.
The Detrick & Harvey Machine Co.
Mfrs. of Special Mach'y.
Information obtained at office - Night & sunday watchman - Imhauser clock - 13 stations - Hourly rounds - Power: Steam - Lights: Gas & electric - Heat: Steam & stoves - Fuel: Coal - Estd. Auto. Sprinklers thro out - Dry system in bldg No. 9 - Wet in others - Sprinklers in Nos. 5 & 7 are disconnected during winter season. Water supply is from 2 sources:
A: City water thro one 6" conn. - at 50 lbs. pressure.
B: Blake underwriters F.P. 18" x 10" x 12" capcy 1000 gals. per min. - 1 outside D.H. & 800' 2½" hose attd.
Sculptors
Florist
Greenmount Av.