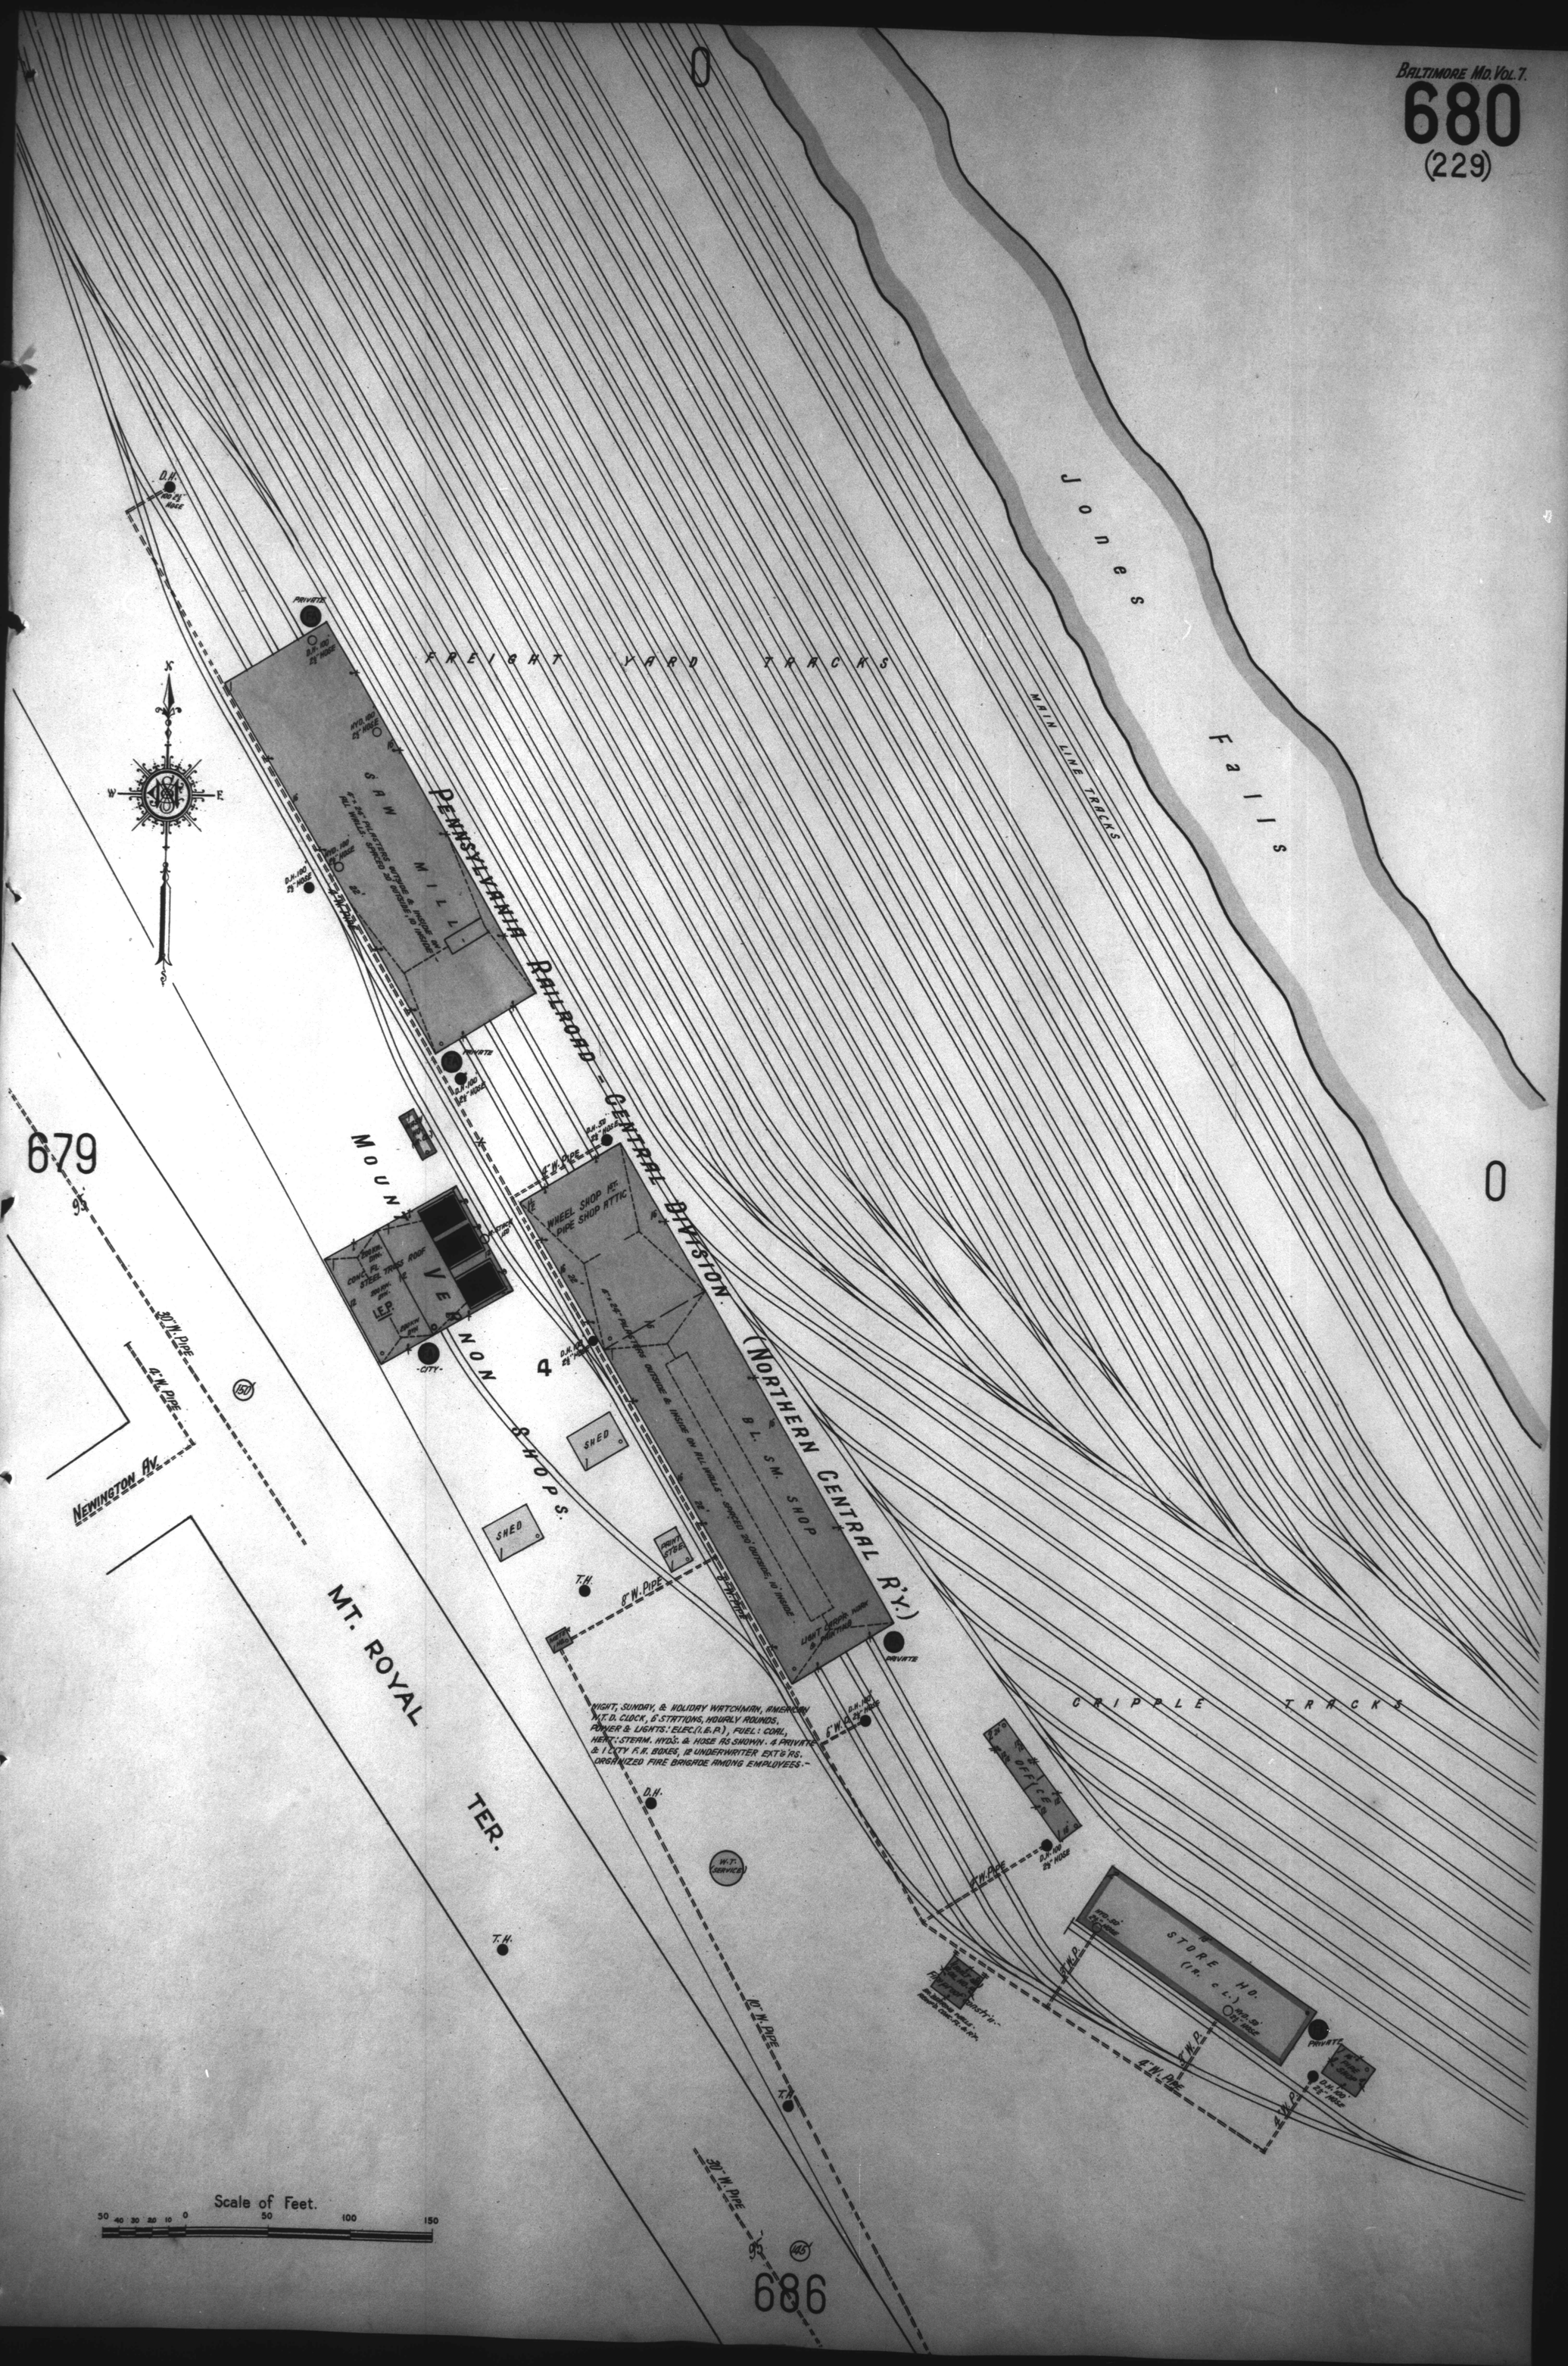
Jones Falls
MAIN LINE TRACKS
FREIGHT YARD TRACKS
PENNSYLVANIA RAILROAD - CENTRAL DIVISION
(NORTHERN CENTRAL R'Y.)
MOUNT VERNON SHOPS
SAW MILL
WHEEL SHOP 1ST. PIPE SHOP ATTIC
B. L. SM. SHOP
STORE HD. (R. C. L.)
CRIPPLE TRACKS
MT. ROYAL TER.
NEWINGTON AV.
SHED
SHED
FRONT STEEL
PRIVATE
CITY
D.H.
T.H.
W.T. (SERVICE)
8" W. PIPE
6" W. PIPE
10" W. PIPE
30" W. PIPE
NIGHT, SUNDAY, & HOLIDAY WATCHMAN, AMERICAN W.T.D. CLOCK, 5 STATIONS, HOURLY ROUNDS. POWER & LIGHTS: ELEC. (I. & P.), FUEL: COAL, HEAT: STEAM. HYDS. & HOSE AS SHOWN. 4 PRIVATE & 1 CITY F.A. BOXES, 12 UNDERWRITER EXT'GRS. ORGANIZED FIRE BRIGADE AMONG EMPLOYEES.-
Scale of Feet.
50 40 30 20 10 0 50 100 150
679
686