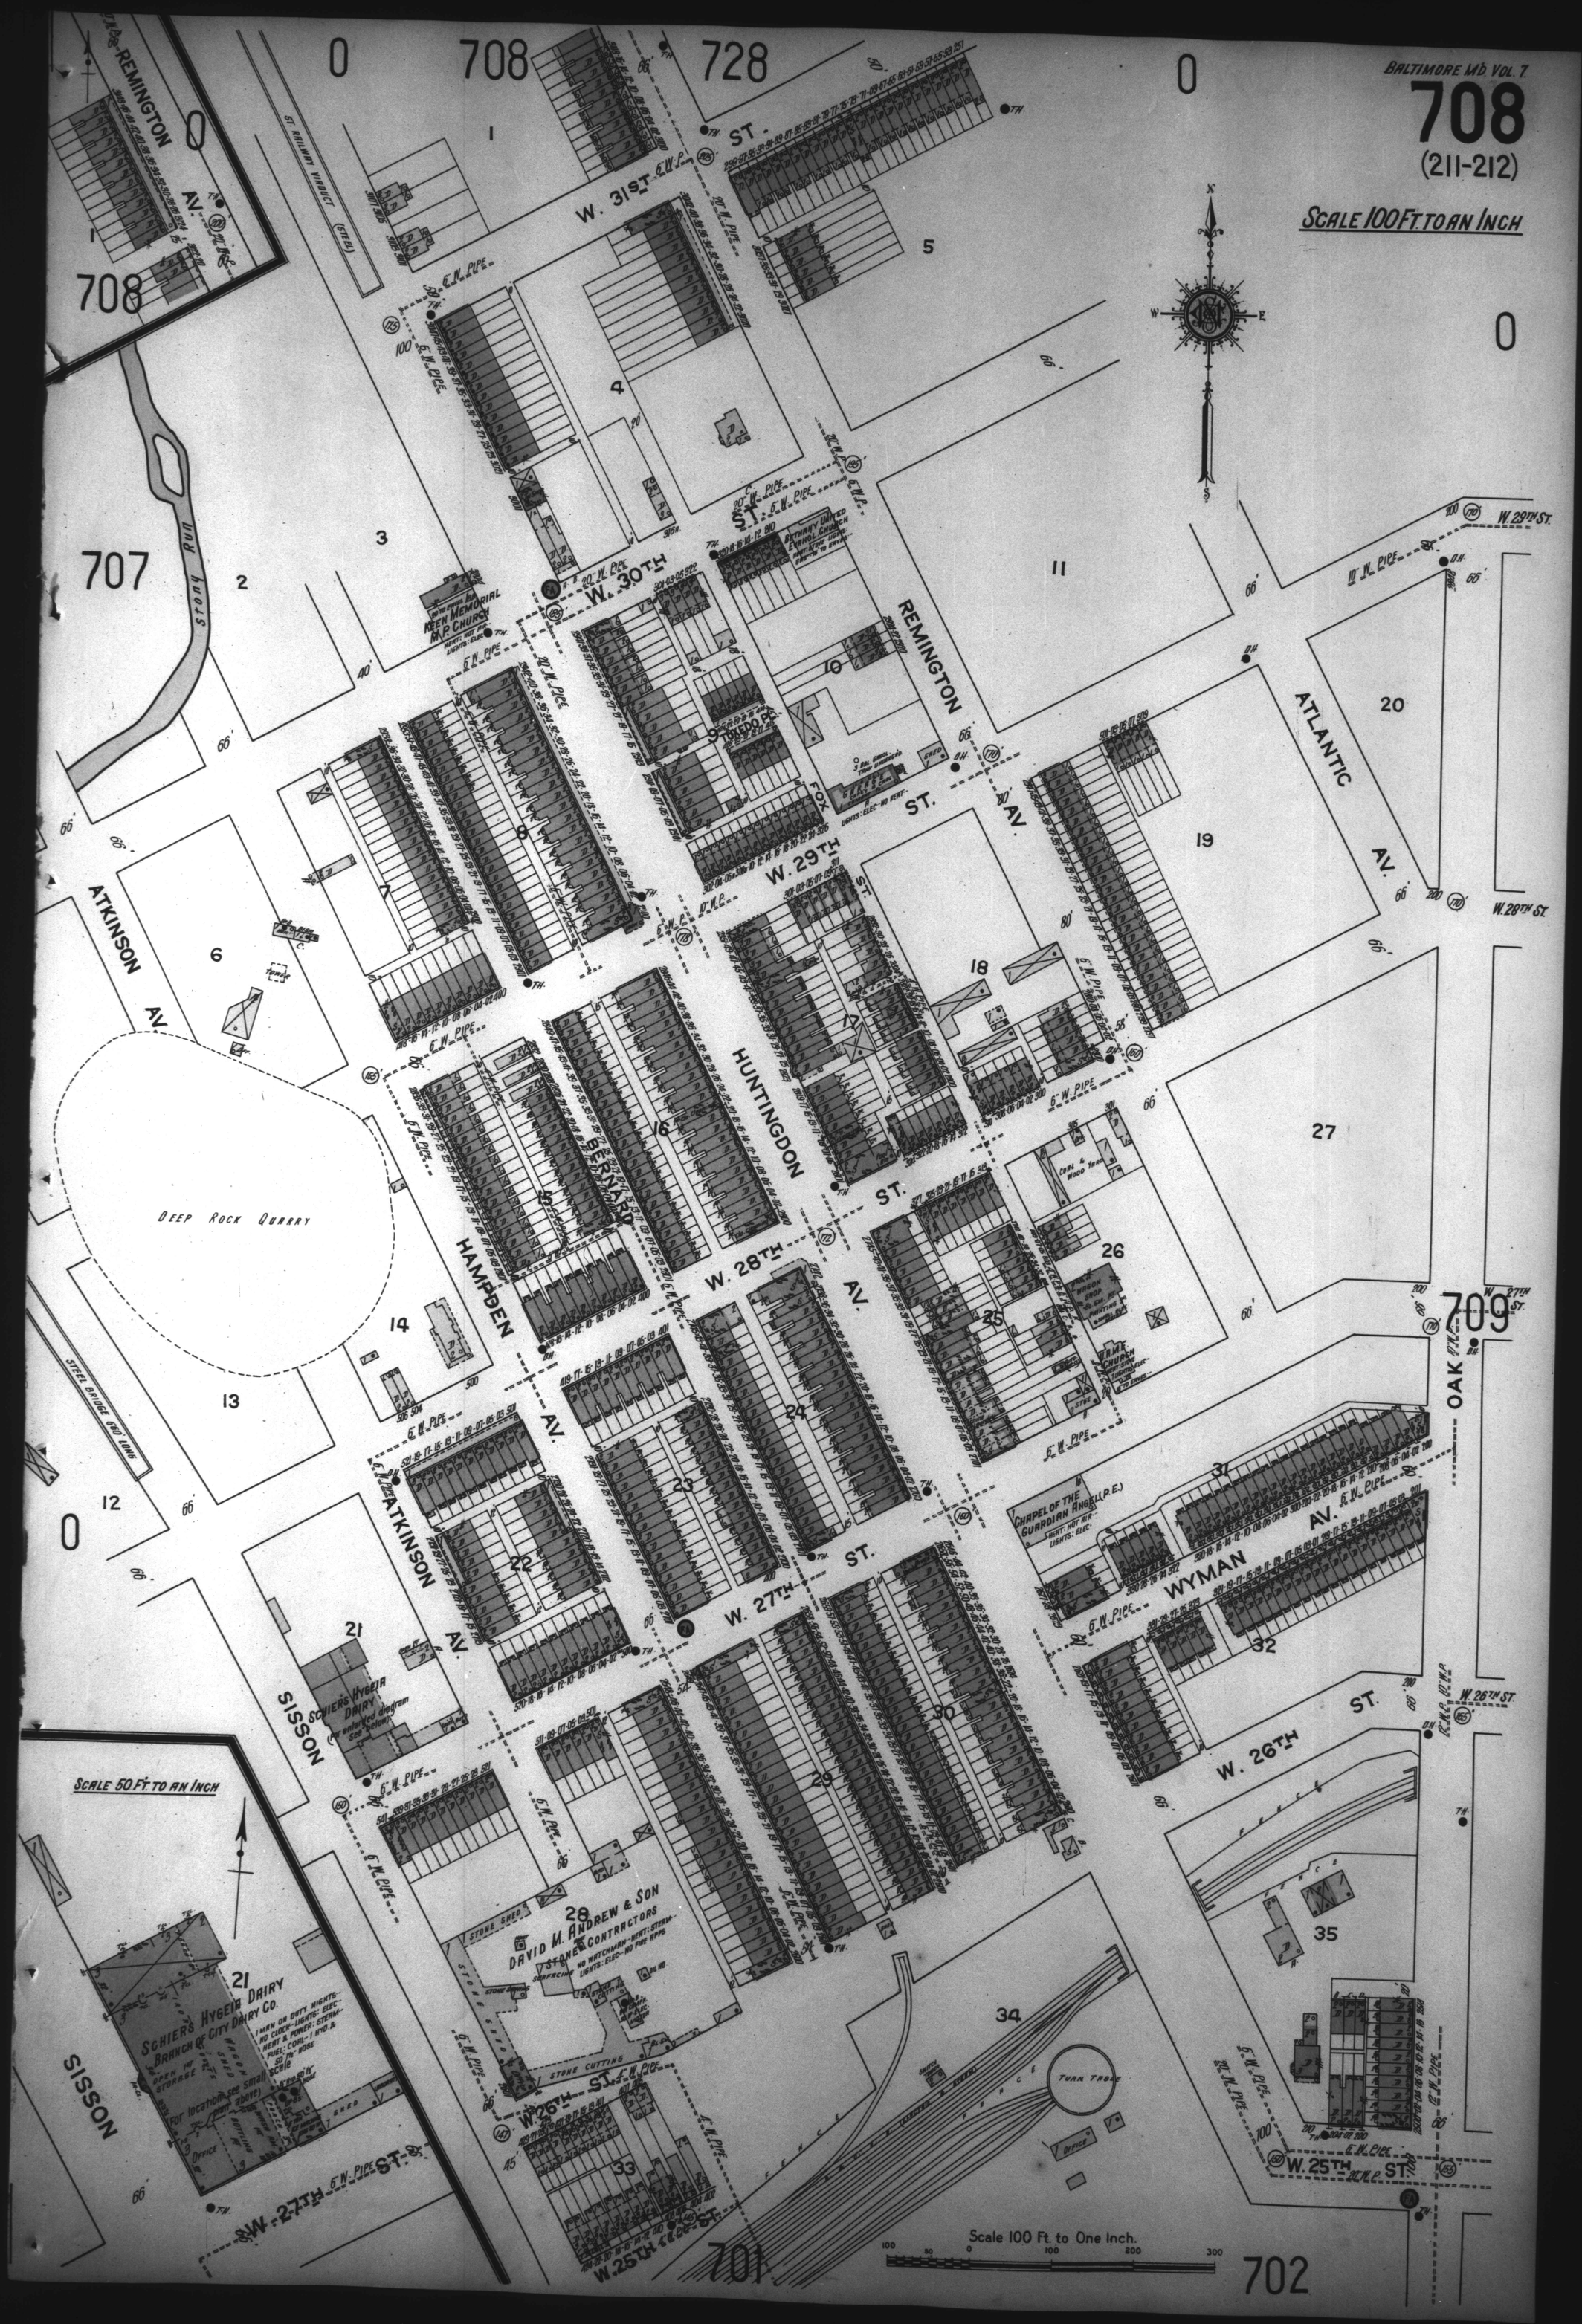
BALTIMORE MD. VOL. 7
708
(211-212)
SCALE 100 FT. TO AN INCH
REMINGTON AV.
ST. RAILWAY VIADUCT (STEEL)
W. 31ST ST.
W. 30TH ST.
W. 29TH ST.
W. 28TH ST.
W. 27TH ST.
W. 26TH ST.
W. 25TH ST.
W. 29TH ST.
W. 28TH ST.
W. 27TH ST.
REMINGTON AV.
ATLANTIC AV.
FOX ST.
HUNTINGDON ST.
BERNARD ST.
HAMPDEN AV.
ATKINSON AV.
SISSON AV.
WYMAN AV.
OAK ST.
Stony Run
KEEN MEMORIAL M.P. CHURCH
BETHANY UNITED EVANGL. CHURCH
DEEP ROCK QUARRY
STEEL BRIDGE 690' LONG
CHAPEL OF THE GUARDIAN ANGEL (R.E.)
SCHIER'S HYGEIA DAIRY
SCALE 50 FT. TO AN INCH
SCHIER'S HYGEIA DAIRY
BRANCH OF CITY DAIRY CO.
DAVID M. ANDREW & SON
STONE CONTRACTORS
TURN TABLE
Scale 100 Ft. to One Inch.
709
701
702