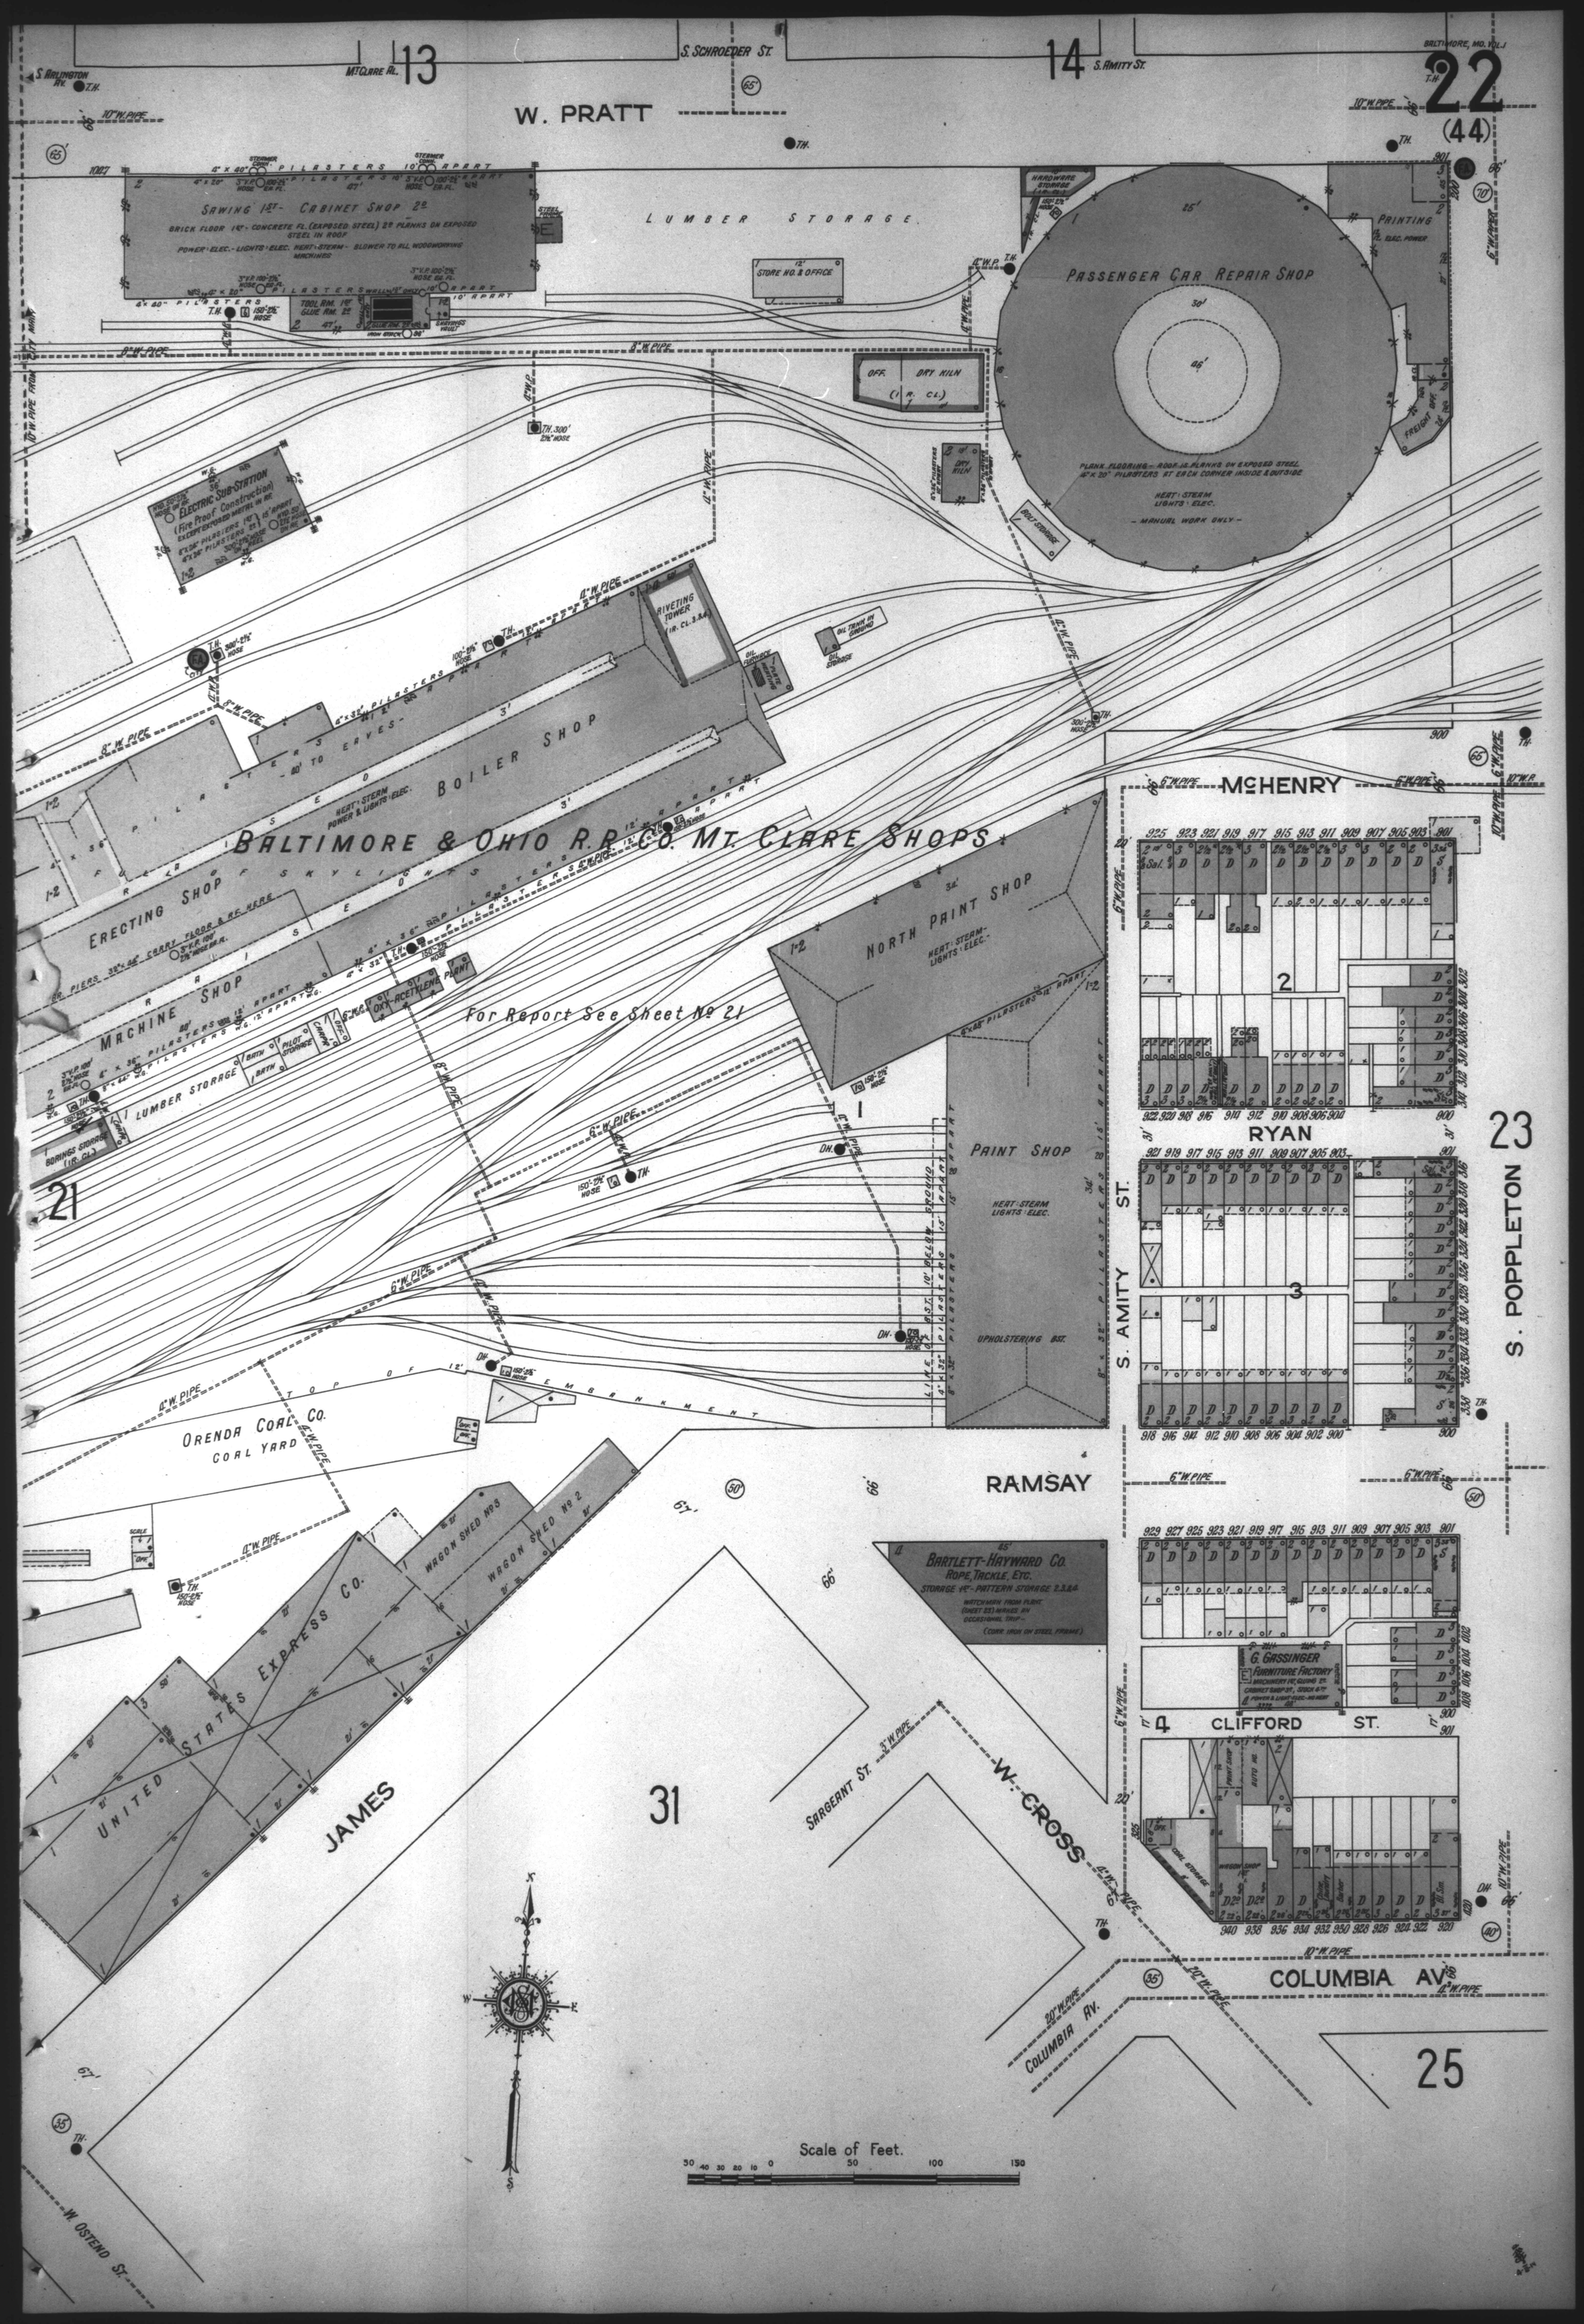
BALTIMORE, MD. VOL. I
22
(44)
13
14
23
21
31
25
W. PRATT
S. SCHROEDER ST.
MT. CLARE AL.
S. ARLINGTON AV.
S. AMITY ST.
LUMBER STORAGE
SAWING 1ST - CABINET SHOP 2D
BRICK FLOOR 1ST - CONCRETE FL. (EXPOSED STEEL) 2D PLANKS ON EXPOSED STEEL IN ROOF
POWER: ELEC. - LIGHTS: ELEC. HEAT: STEAM - BLOWER TO ALL WOODWORKING MACHINES
TOOL RM. 1ST
GLUE RM. 2D
STORE NO. & OFFICE
HARDWARE STORAGE
PASSENGER CAR REPAIR SHOP
PLANK FLOORING - ROOF IS PLANKS ON EXPOSED STEEL
16" X 20" PILASTERS AT EACH CORNER INSIDE & OUTSIDE
HEAT: STEAM
LIGHTS: ELEC.
- MANUAL WORK ONLY -
PRINTING
ELEC. POWER
FREIGHT OFF.
OFF.
DRY KILN
(1 R. CL.)
DRY KILN
ROD STORAGE
ELECTRIC SUB-STATION
(Fire Proof Construction)
EXCEPT EXPOSED METAL IN RF.
RIVETING TOWER
(1 R. CL. 3.4)
OIL TRUCK IN GROUND
OIL STORAGE
OIL CUPBOARD
BOILER SHOP
HEAT: STEAM
POWER & LIGHTS: ELEC.
BALTIMORE & OHIO R.R. CO. MT. CLARE SHOPS
ERECTING SHOP
MACHINE SHOP
LUMBER STORAGE
BATH
PILOT STORAGE
CARPS
OFF.
BORINGS STORAGE (1 R. CL.)
OXY-ACETYLENE PLANT
For Report See Sheet No 21
NORTH PAINT SHOP
HEAT: STEAM
LIGHTS: ELEC.
PAINT SHOP
HEAT: STEAM
LIGHTS: ELEC.
UPHOLSTERING DST.
LINE OF DIST. 10' BELOW GROUND
ORENDA COAL CO.
COAL YARD
TOP OF EMBANKMENT
UNITED STATES EXPRESS CO.
WAGON SHED No 3
WAGON SHED No 2
BARTLETT-HAYWARD CO.
ROPE, TACKLE, ETC.
STORAGE 1ST - PATTERN STORAGE 2, 3, & 4
WATCHMAN FROM FLOIT (SHEET 23) MAKES AN OCCASIONAL TRIP -
(CORR. IRON ON STEEL FRAME)
G. GASSINGER
FURNITURE FACTORY
JAMES
RAMSAY
McHENRY
RYAN
S. AMITY ST.
S. POPPLETON
CLIFFORD ST.
COLUMBIA AV.
SARGENT ST.
W. CROSS
W. OSTEND ST.
COLUMBIA AV.
Scale of Feet.