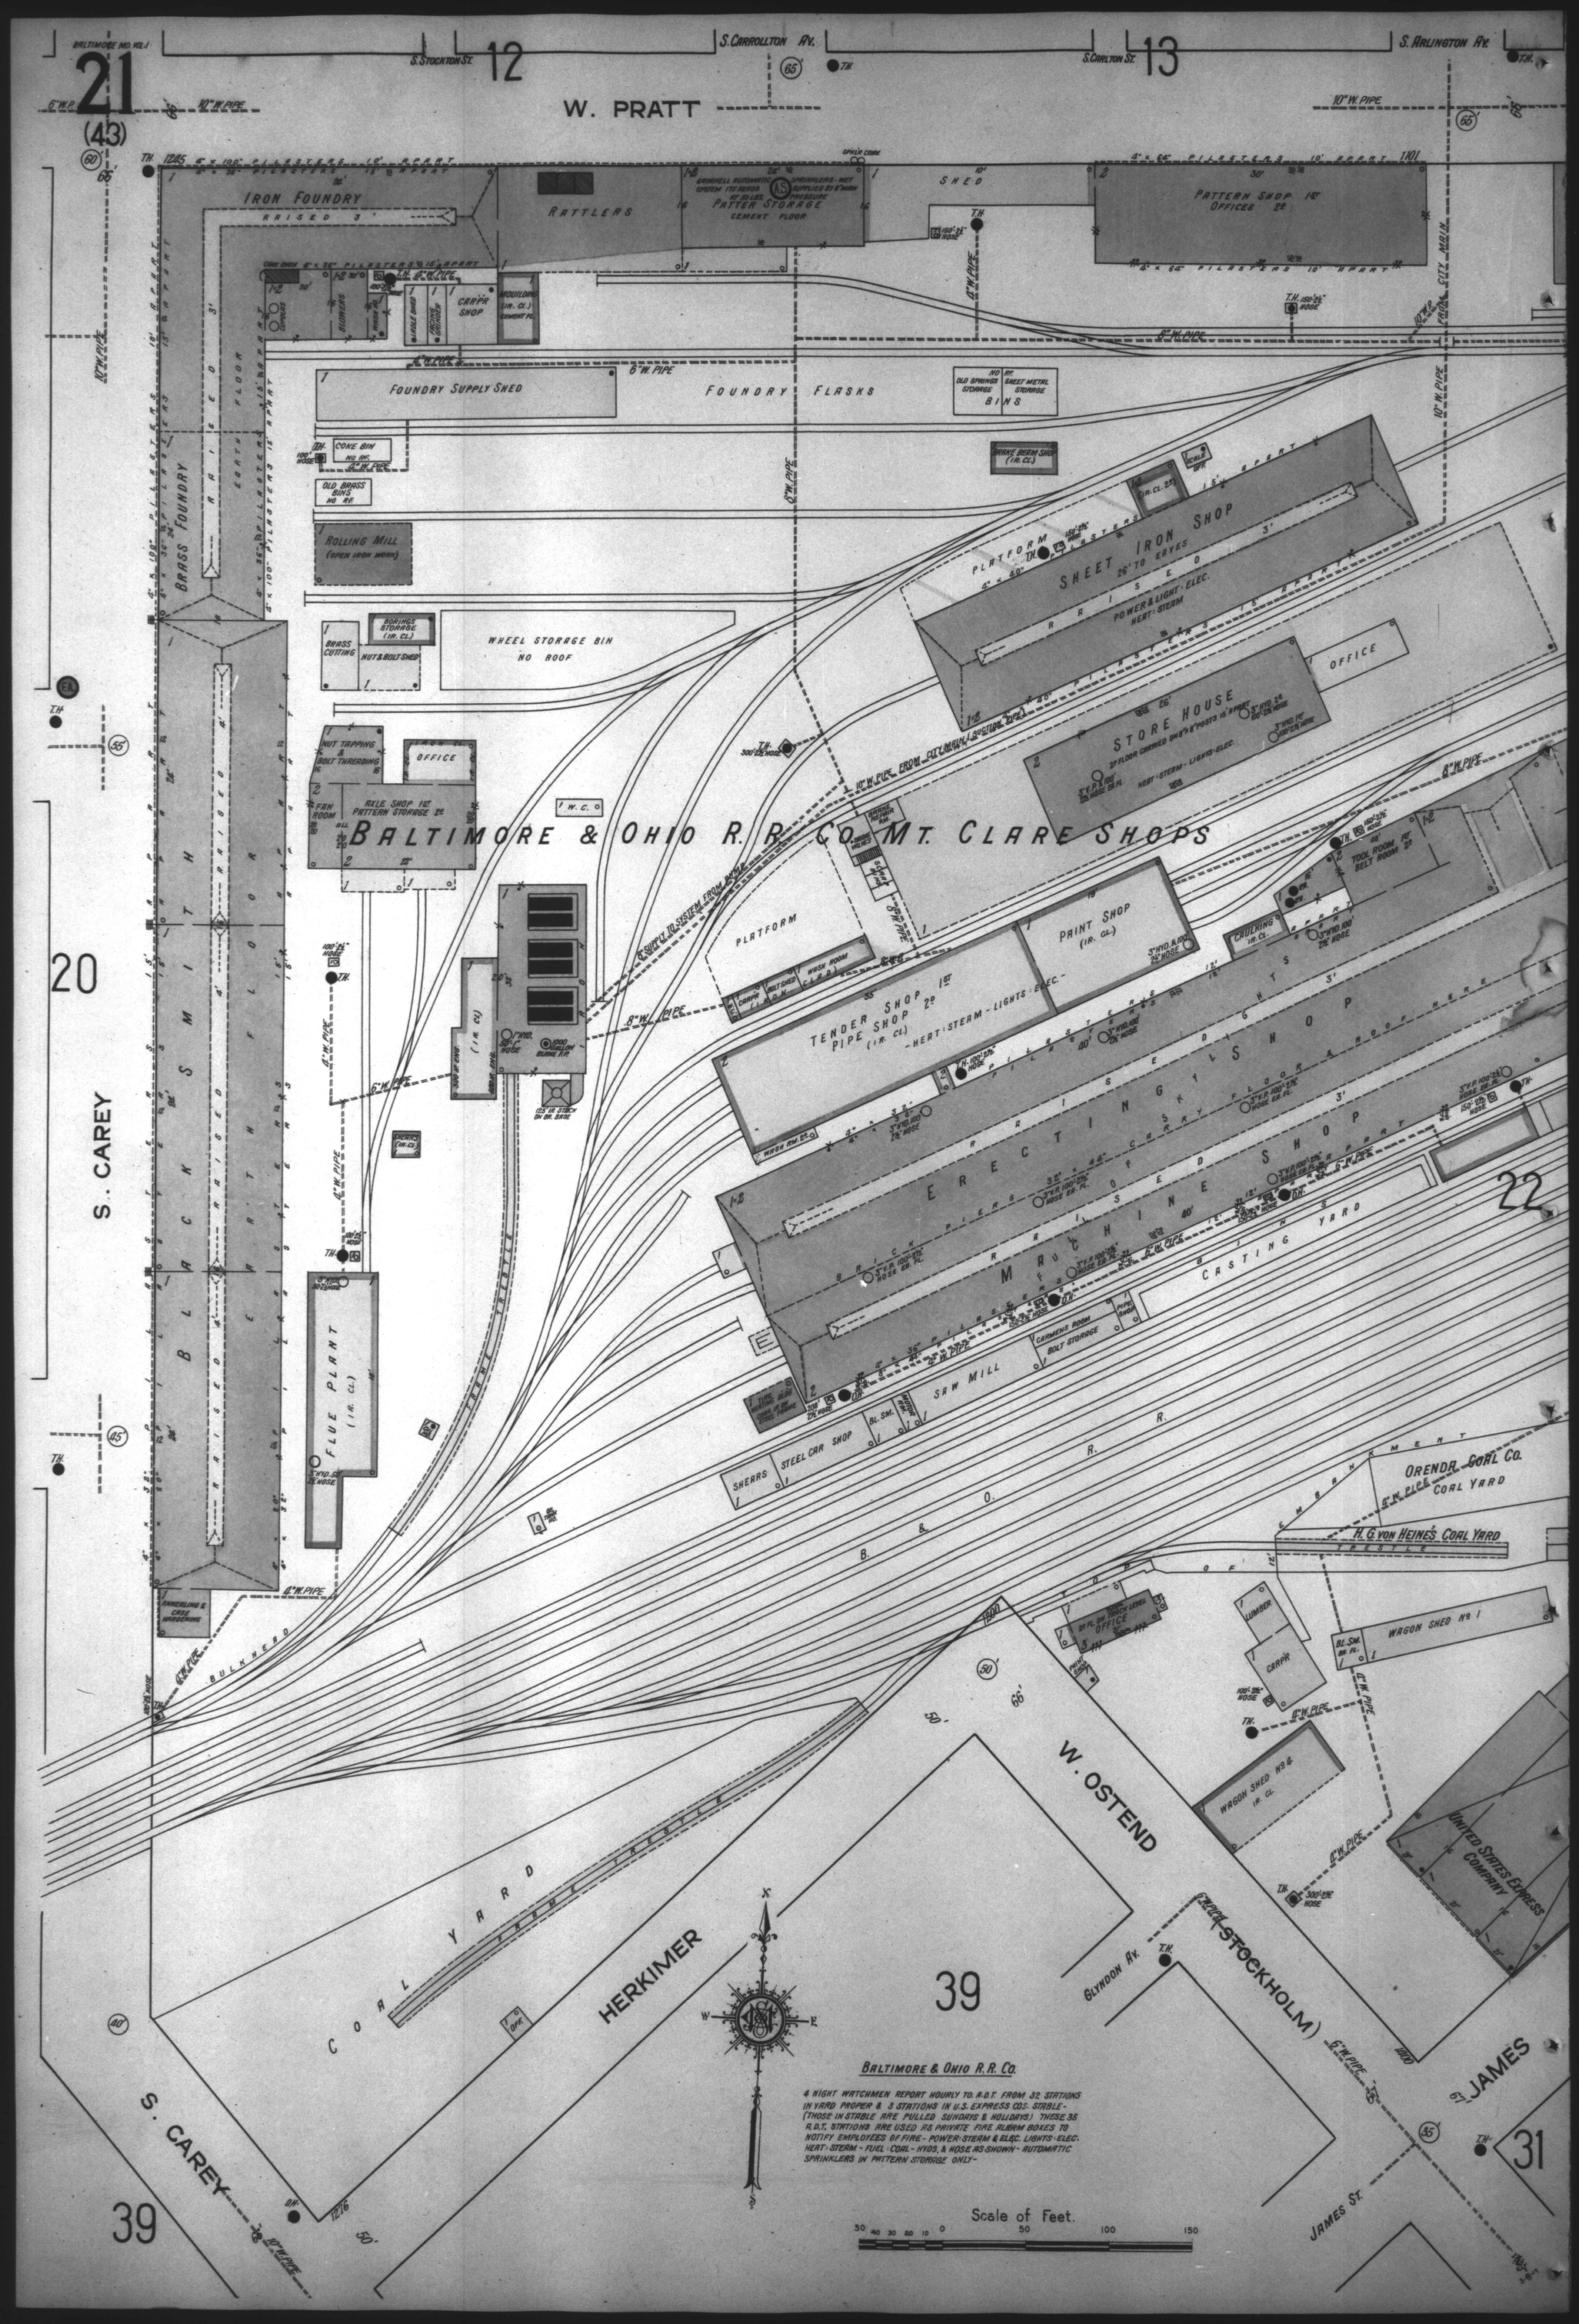
BALTIMORE MD. VOL. I
21
(43)
S. STOCKTON ST.
12
S. CARROLLTON AV.
S. CARLTON ST.
13
S. ARLINGTON AV.
W. PRATT
IRON FOUNDRY
RAISED 3'
RATTLERS
GRINNELL AUTOMATIC SPRINKLERS - WET SYSTEM 135 HEADS SUPPLIED BY 8" MAIN AT 50 LBS. PRESSURE
PATTER STORAGE
CEMENT FLOOR
SHED
PATTERN SHOP 1ST
OFFICES 2D
CARP'R SHOP
MOULDING (IR. CL.)
CEMENT FL.
FOUNDRY SUPPLY SHED
FOUNDRY FLASKS
OLD SPRINGS STORAGE
NO RF.
SHEET METAL STORAGE
BINS
COKE BIN
NO RF.
OLD BRASS BINS
NO RF.
BRASS FOUNDRY
RAISED
EARTH FLOOR
ROLLING MILL
(OPEN IRON WORK)
BRASS CUTTING
BORINGS STORAGE (IR. CL.)
NUT & BOLT SHED
WHEEL STORAGE BIN
NO ROOF
BRAKE BEAM SHOP (IR. CL.)
PLATFORM
SHEET IRON SHOP
RAISED
26' TO EAVES
POWER & LIGHT - ELEC.
HEAT - STEAM
STORE HOUSE
2D FLOOR CARRIED ON 8"x8" POSTS 15' APART
HEAT - STEAM - LIGHTS - ELEC.
OFFICE
NUT TAPPING & BOLT THREADING
OFFICE
FAN ROOM
ALE SHOP 1ST
PATTERN STORAGE 2D
BALTIMORE & OHIO R. R. CO. MT. CLARE SHOPS
W. C.
10" W. PIPE FROM COLUMBIA & SUSQUEHANNA
8" SUPPLY TO SYSTEM FROM BALE
PLATFORM
CARP'R
BELT SHED
WASH ROOM
TENDER SHOP 1ST
PIPE SHOP 2D
(IR. CL.)
HEAT - STEAM - LIGHTS - ELEC.
PAINT SHOP
(IR. CL.)
CAULKING (IR. CL.)
TOOL ROOM
BELT ROOM 2D
ERECTING SHOP
RAISED
CARRY FLOOR AROUND HERE
MACHINE SHOP
RAISED
CASTING YARD
SAW MILL
CARMENS ROOM
BOLT STORAGE
PIPE SHOP
BLACKSMITH SHOP
RAISED
SMITH FLOOR
RAISED
FLUE PLANT
(IR. CL.)
TRESTLE
SHEARS
STEEL CAR SHOP
BL. SM.
PUMP
ORENDA COAL CO.
COAL YARD
H. G. VON HEINE'S COAL YARD
TRESTLE
WAGON SHED No. 1
WAGON SHED No. 4
IR. CL.
LUMBER
CARP'R
OFFICE
UNITED STATES EXPRESS COMPANY
BULKHEAD
COAL YARD
TRESTLE
HERKIMER
W. OSTEND
GLYNDON AV.
STOCKHOLM
JAMES
JAMES ST.
S. CAREY
20
22
39
31
BALTIMORE & OHIO R.R. CO.
4 NIGHT WATCHMEN REPORT HOURLY TO R.O.T. FROM 32 STATIONS IN YARD PROPER & 3 STATIONS IN U.S. EXPRESS CO'S STABLE - (THOSE IN STABLE ARE PULLED SUNDAYS & HOLIDAYS.) THESE 35 R.O.T. STATIONS ARE USED AS PRIVATE FIRE ALARM BOXES TO NOTIFY EMPLOYEES OF FIRE - POWER - STEAM & ELEC. LIGHTS - ELEC. HEAT - STEAM - FUEL - COAL - HYDS. & HOSE AS SHOWN - AUTOMATIC SPRINKLERS IN PATTERN STORAGE ONLY -
Scale of Feet.
30 40 30 20 10 0 50 100 150