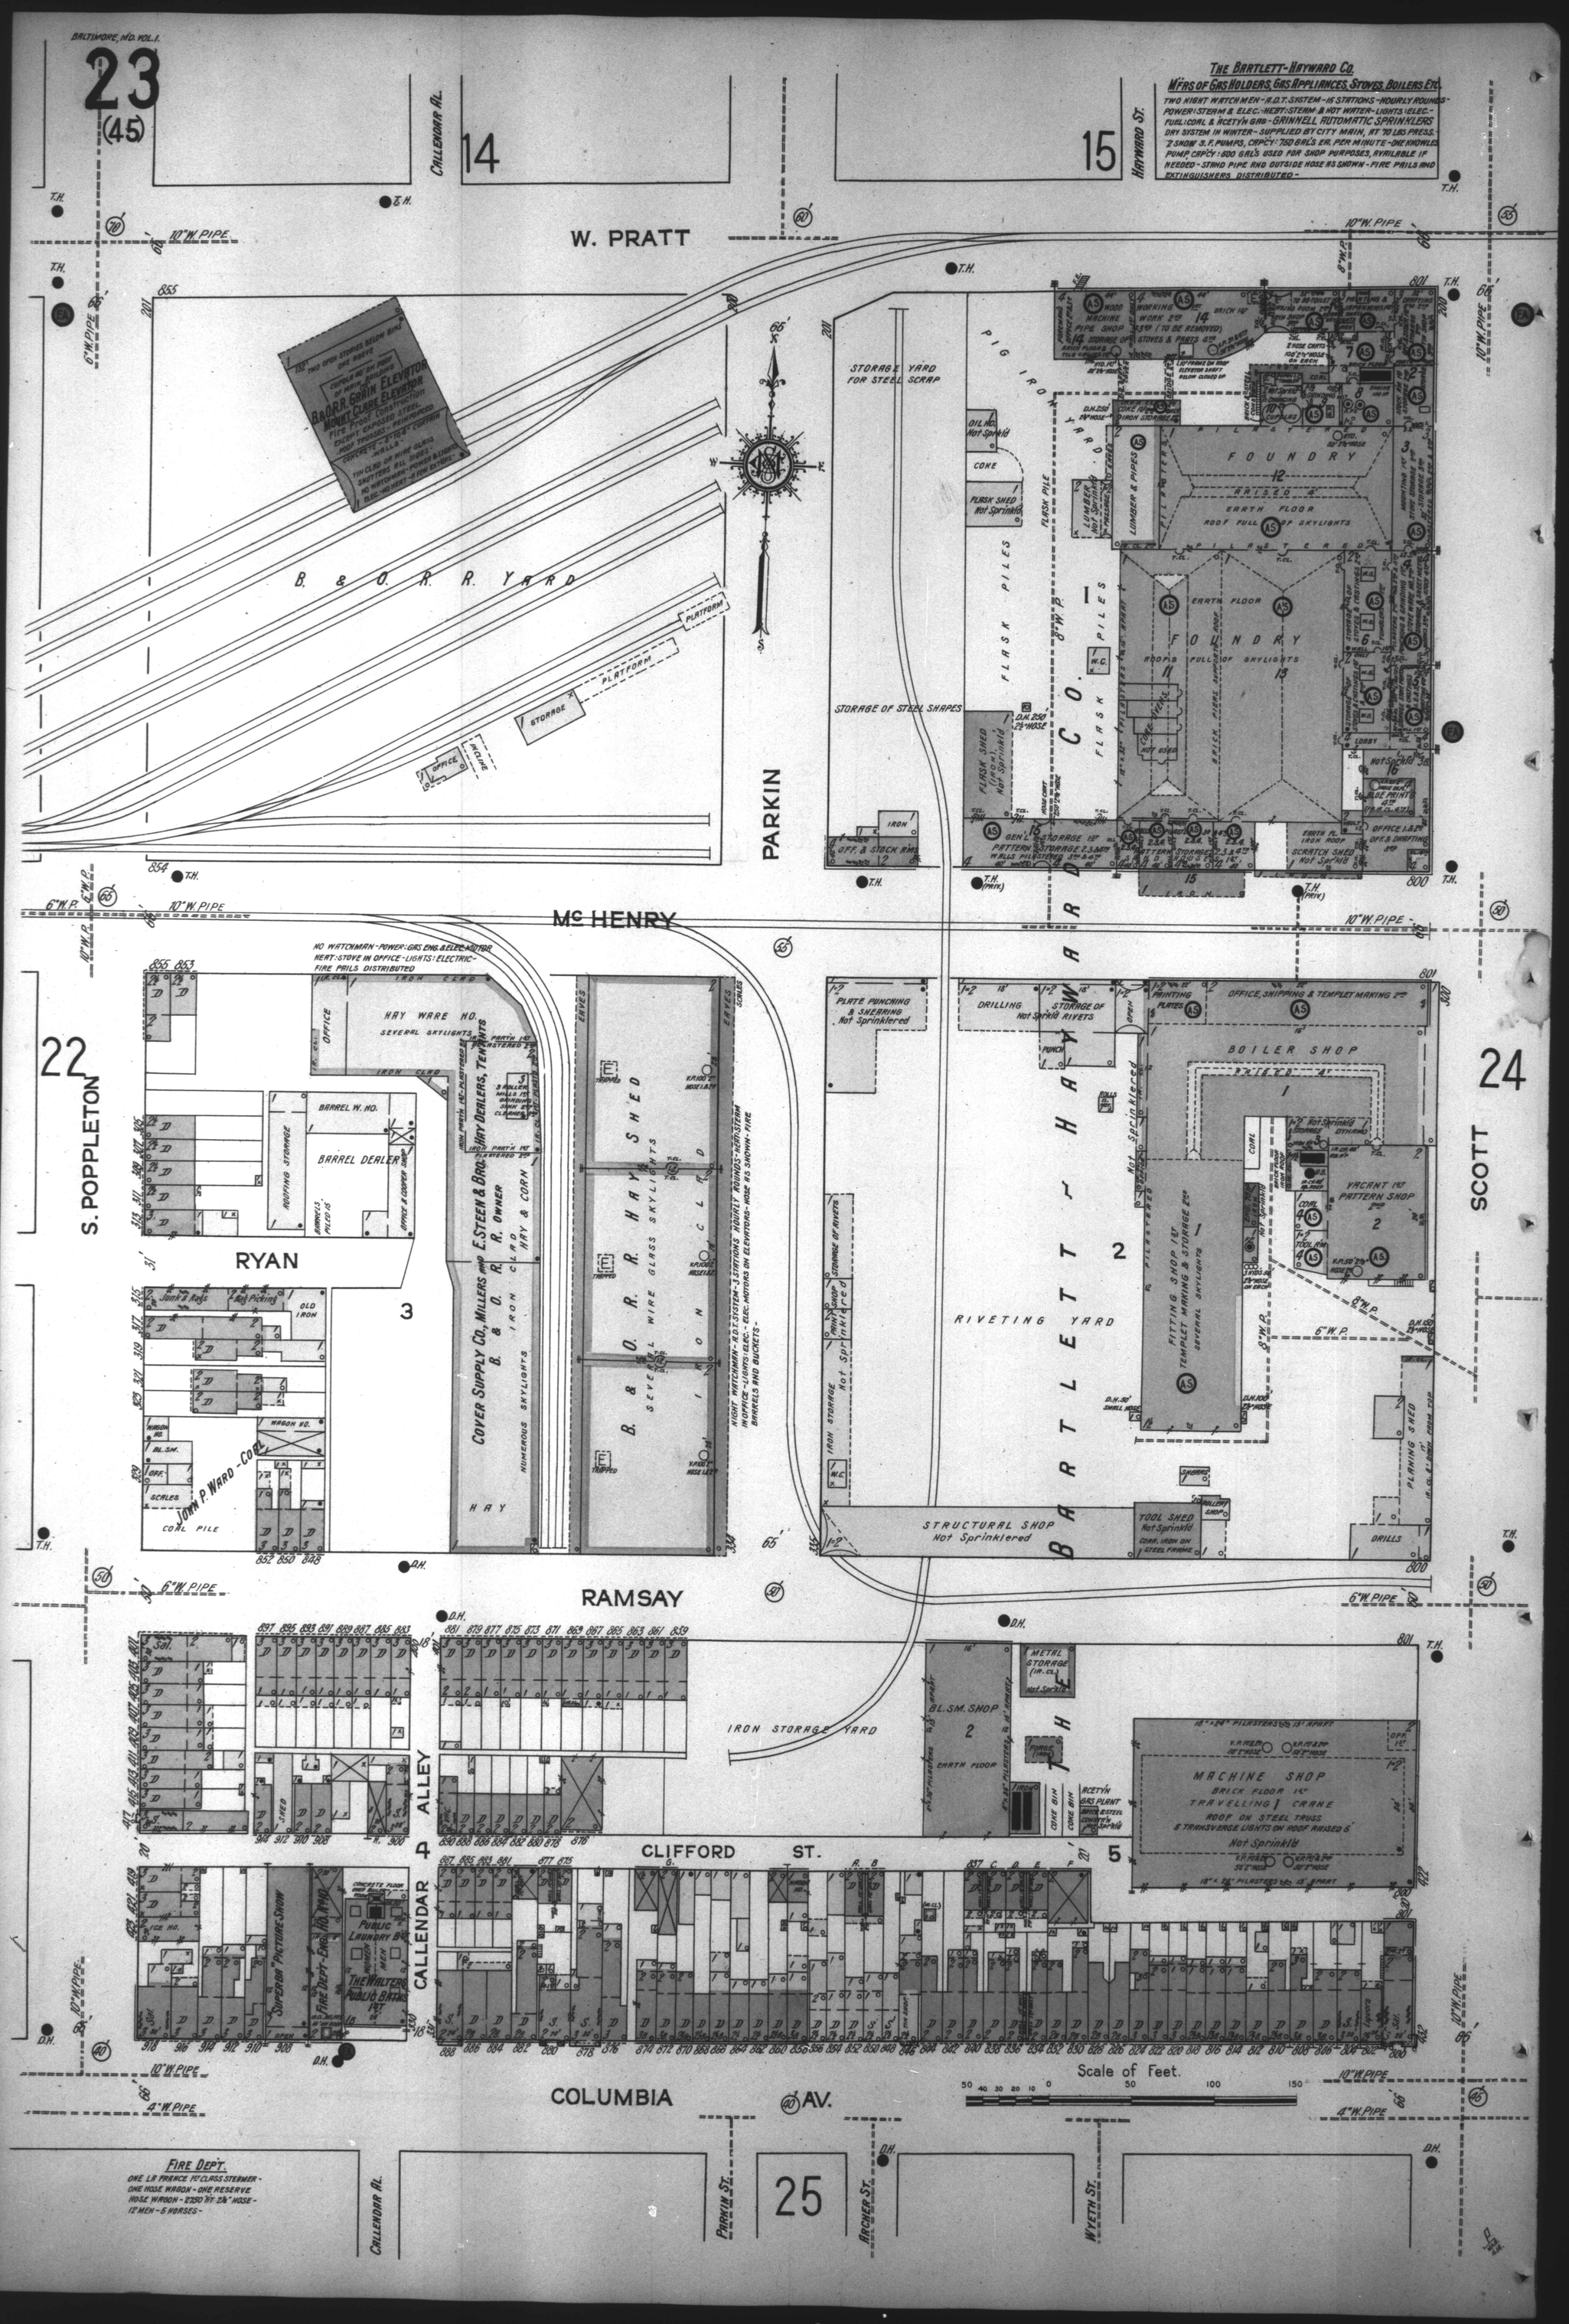
BALTIMORE, MD. VOL. 1.
23
(45)
14
15
CALLENDAR AL.
HAYWARD ST.
THE BARTLETT-HAYWARD CO.
MFRS OF GAS HOLDERS, GAS APPLIANCES, STOVES, BOILERS ETC.
TWO NIGHT WATCHMEN - R.D.T. SYSTEM - 15 STATIONS - HOURLY ROUNDS - POWER: STEAM & ELEC. - HEAT: STEAM & HOT WATER - LIGHTS: ELEC. - FUEL: COAL & ACETY'N GAS - GRINNELL AUTOMATIC SPRINKLERS DRY SYSTEM IN WINTER - SUPPLIED BY CITY MAIN, AT 70 LBS PRESS. 2 SNOW S. F. PUMPS, CAP'CY: 750 GAL'S EA. PER MINUTE - DUE KNOWLES PUMP, CAP'CY: 600 GAL'S USED FOR SHOP PURPOSES, AVAILABLE IF NEEDED - STAND PIPE AND OUTSIDE HOSE AS SHOWN - FIRE PAILS AND EXTINGUISHERS DISTRIBUTED -
W. PRATT
B. & O. R. R. YARD
B. & O. R. R. CO.
PARKIN
McHENRY
22
S. POPPLETON
RYAN
3
24
SCOTT
BARTLETT-HAYWARD
RIVETING YARD
RAMSAY
ALLEY
CALLENDAR
CLIFFORD ST.
5
COLUMBIA AV.
Scale of Feet.
FIRE DEPT.
ONE L.R. FRANCE 1st CLASS STEAMER - ONE HOSE WAGON - ONE RESERVE HOSE WAGON - 2750 ft. 2½" HOSE - 12 MEN - 5 HORSES -
CALLENDAR AL.
PARKIN ST.
25
ARCHER ST.
WYETH ST.